General Notes :

1. No part of this document may be re-produced or transmitted in any form or stored in any retrieval system without the written permission of the Consulting Engineer, David Kelly Partnership, as copyright holder except as agreed for use on the project for which the document was originally issued.
2. The contractor is responsible for checking all levels and dimensions on site and shall refer all discrepancies to the Engineer.
3. Only drawings issued for CONSTRUCTION shall be used for construction purposes.
4. Work to figured dimensions only. Do not scale print.
5. Check size of drawing sheet against dimension marks at bottom left hand corner of sheet.

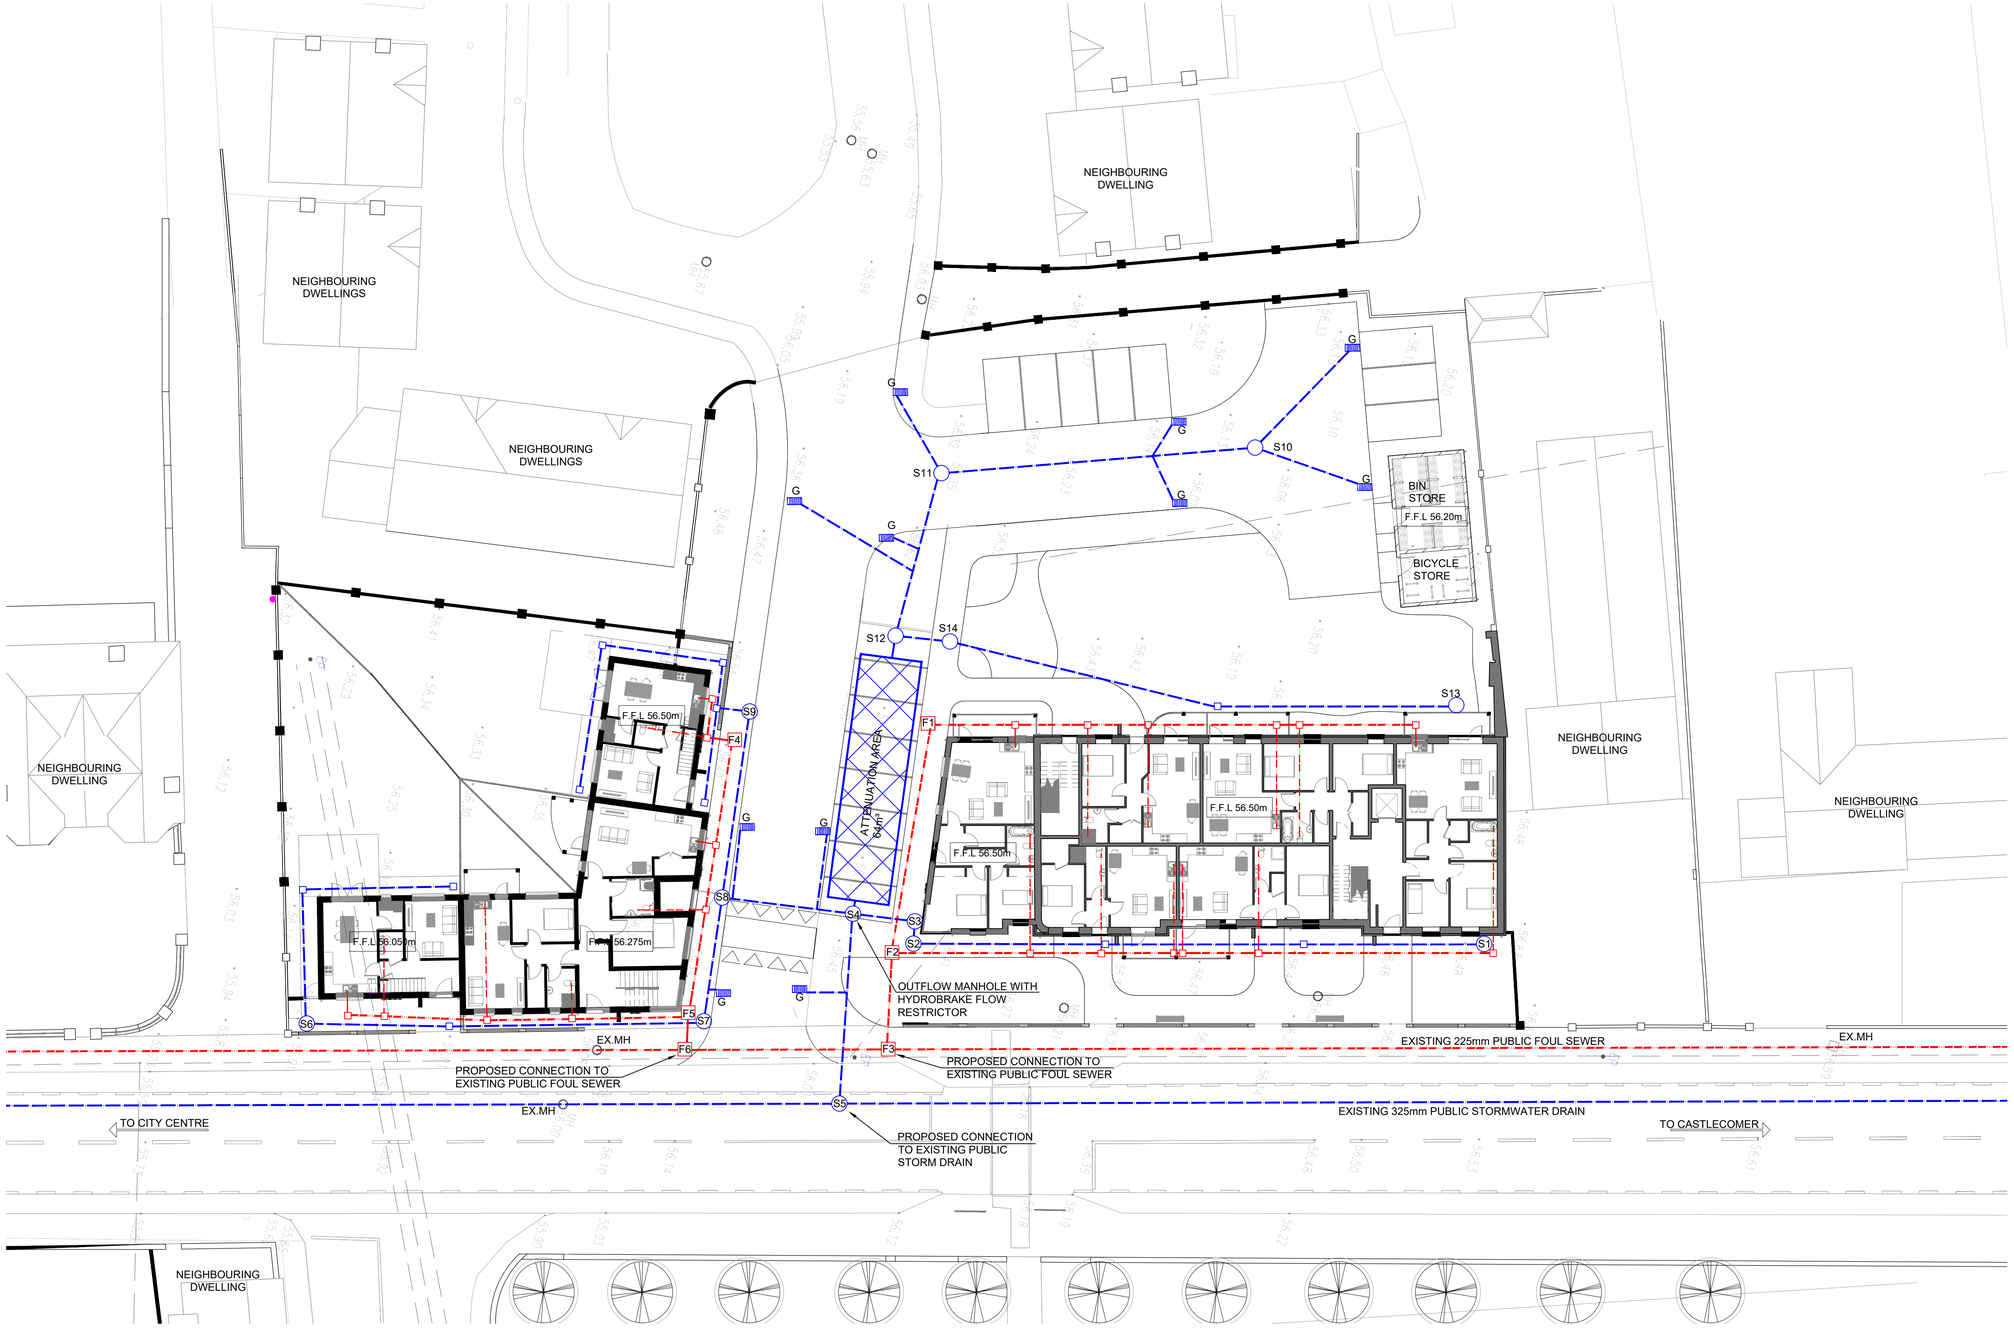

LEGEND:

- Ø225mm STORM DRAIN
- Ø150mm FOUL SEWER
- G ROAD GULLEYS

FOUL AND SURFACE WATER DRAINAGE INSTALLATIONS INCLUDING INDIVIDUAL HOUSE CONNECTIONS TO BE DESIGNED AND INSTALLED TO IRISH WATER SPECIFICATIONS AND APPROVAL.

Rev :	Note :		
	Date :	Drawn :	Approved :
Rev : P1	Note :		
	Date : 18 OCT. '18	Drawn : RO'S	Approved : DO'S

DAVIDKELLY PARTNERSHIP
CHARTERED ENGINEERS

Nelson House, Emmet Place, Youghal, Co. Cork.
t. +353 (0)24 92412
e. info@dkp.ie www.dkp.ie

10 Ormonde Street, Kilkenny.
t. +353 (0)56 7801260

Project :

PROPOSED HOUSING SCHEME, CASTLECOMER ROAD, KILKENNY.

Title :

DRAINAGE LAYOUT

Purpose of Issue :	Scale :
PLANNING	1 : 200

Project No. :	Drawing No. :	Issue No. :
16821	102	P1

SHEET SIZE : A1

0mm 50mm 100mm