© Martin Peters Associates

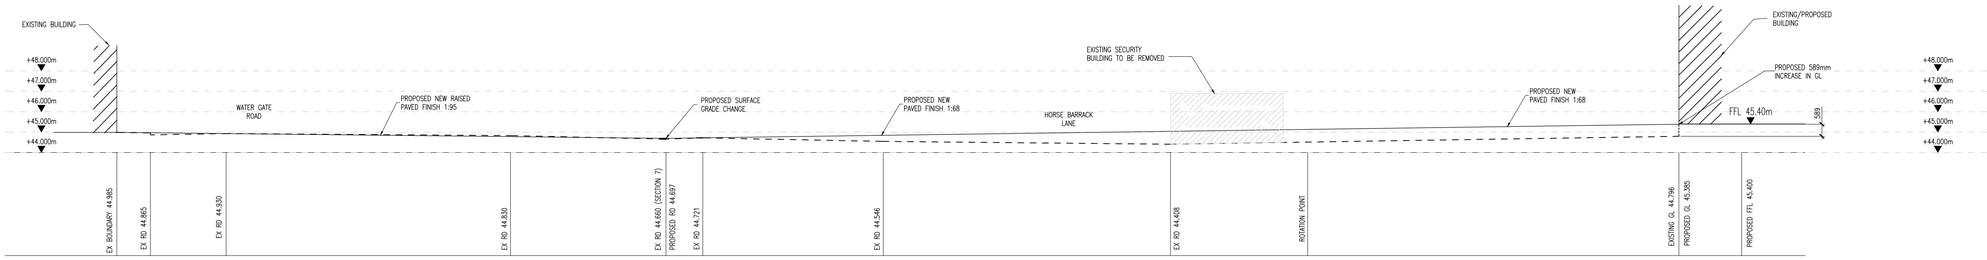

SECTION 1 THROUGH PROPOSED SITE

SCALE 1:100 @ A1 1:200 @ A3

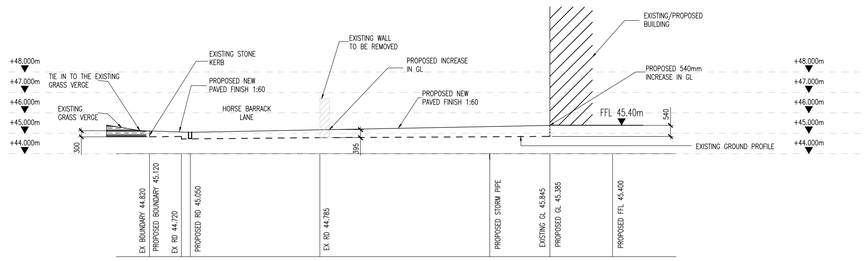

SECTION 2 THROUGH PROPOSED SITE

SCALE 1:100 @ A1 1:200 @ A3

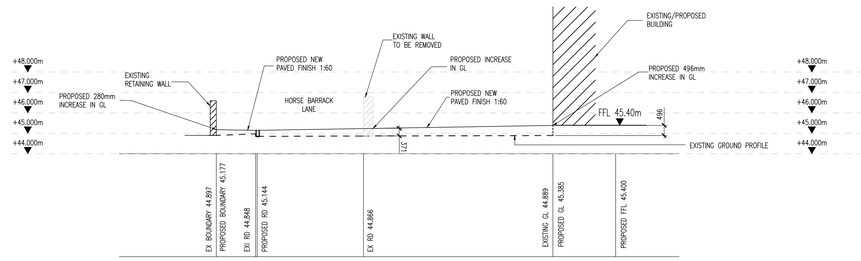

SECTION 3 THROUGH PROPOSED SITE

SCALE 1:100 @ A1 1:200 @ A3

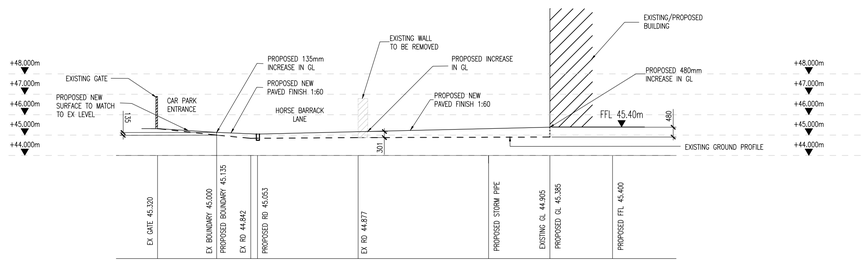

SECTION 4 THROUGH PROPOSED SITE

SCALE 1:100 @ A1 1:200 @ A3

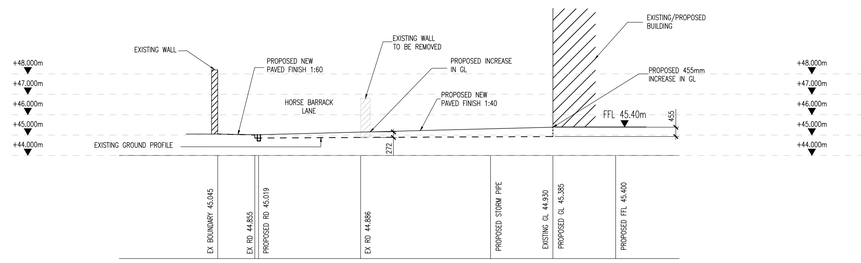

SECTION 5 THROUGH PROPOSED SITE

SCALE 1:100 @ A1 1:200 @ A3

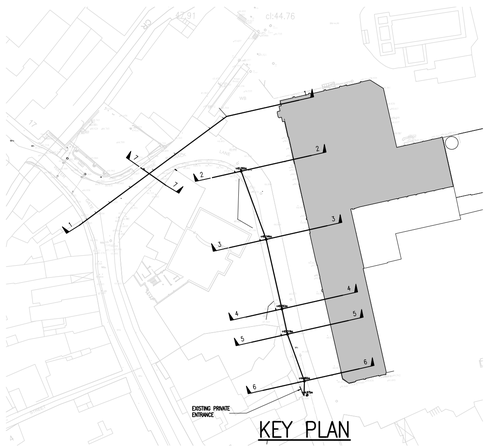

KEY PLAN

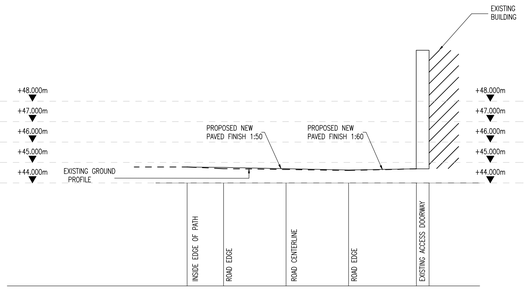

SECTION 7 THROUGH PROPOSED SITE

SCALE 1:100 @ A1 1:200 @ A3

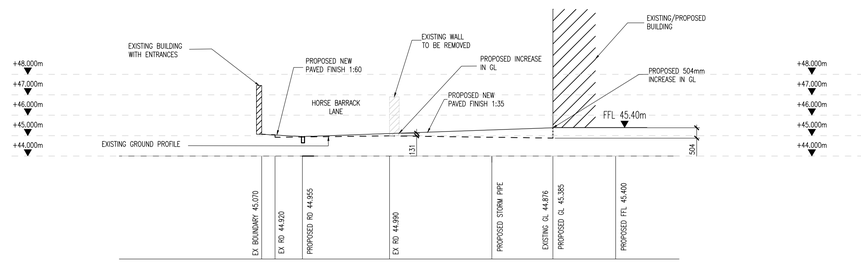

SECTION 6 THROUGH PROPOSED SITE

SCALE 1:100 @ A1 1:200 @ A3

HORSE BARRACK LANE SECTIONS

SCALE 1:150 @ A1 & 1:300 @ A3

GENERAL NOTES:–

1. THIS DRAWING TO BE READ IN CONJUNCTION WITH ALL RELEVANT ARCHITECTS & ENGINEERS DRAWINGS & SPECIFICATIONS.
2. DO NOT SCALE. USE FIGURED DIMENSIONS ONLY.
3. THE CONTRACTOR SHALL VERIFY ALL DIMENSIONS & ELEVATIONS WITH ARCHITECTURAL DRAWINGS PRIOR TO START OF CONSTRUCTION. ALL DISCREPANCIES TO BE NOTIFIED, IN WRITING TO ENGINEERS & ARCHITECTS FOR RESOLUTION.
4. ALL DIMENSIONS ON DRAWINGS ARE IN MILLIMETRES UNLESS OTHERWISE NOTED.
5. FOR DETAILS AND SETTING OUT OF RWP, SVP, WVP & ALL OPENINGS SEE THE RELEVANT ARCHITECTS DRAWINGS.
6. FOR RADON BARRIER, D.P.C. & INSULATION DETAILS REFER TO ARCHITECTS DRAWINGS

ALL SETTING OUT DIMENSIONS TO BE CHECKED AGAINST ARCHITECTS DRAWINGS. ARCHITECTS DRAWINGS TO TAKE PRECEDENCE.

Issue Register

--	--	--	--	--	--
--	--	--	--	--	--
PL1	16/10/15	PLANNING ISSUE	CDL	LDJ	MJP
No.	Date	Revision	Drawn	Checked	Approved

PLANNING

Martin Peters Associates
Consulting Engineers
Ormonde Road
Kilkenny
T: + 353 56 7702761
F: + 353 56 7790728
E: info@mpa.ie

Client: KILKENNY COUNTY COUNCIL

Project: DEVELOPMENT AT ST. FRANCIS BREWERY, KILKENNY

Drawing Title: PROPOSED CROSS SECTIONS

Project No: 141078 | Scale: 1:150

Drawing No: 141078/PL/020 | Rev: PL1

Drawn: CDL | Checked: MJP | Date: 15/10/15