


EXISTING SITE LAYOUT SCALE 1: 250

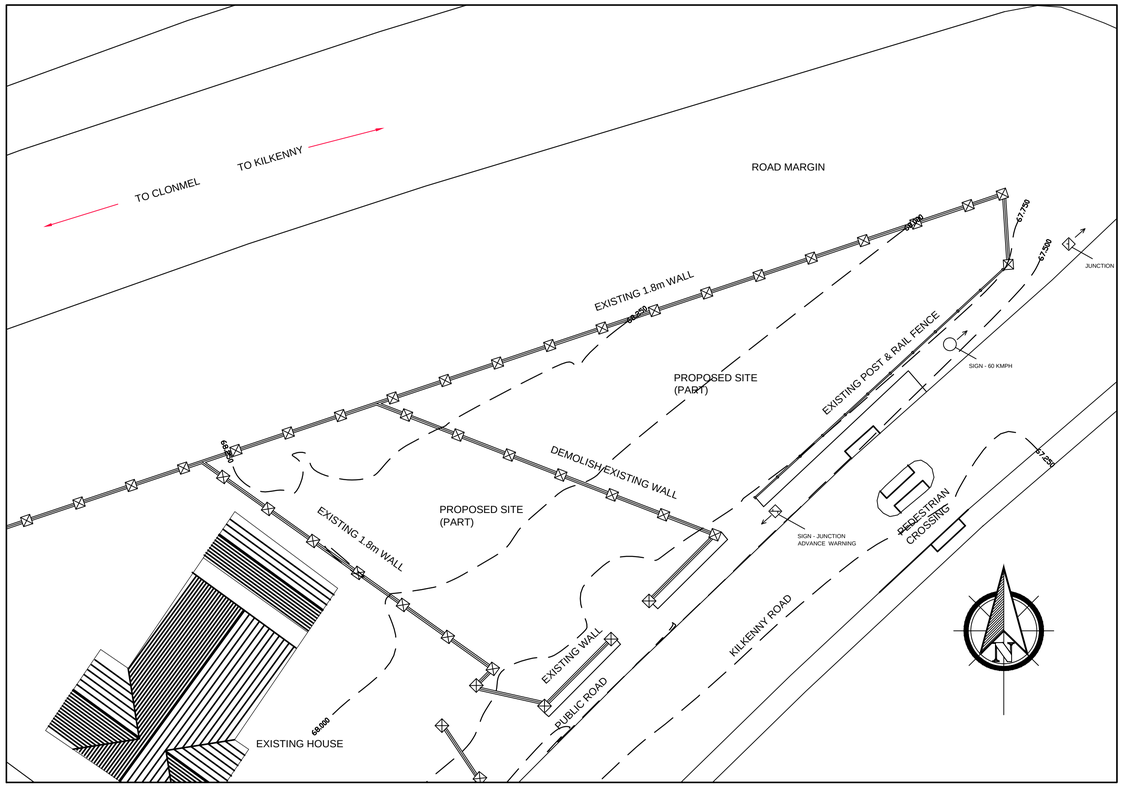


SERVICES LAYOUT SCALE 1: 250




PROPOSED SITE LAYOUT SCALE 1: 250

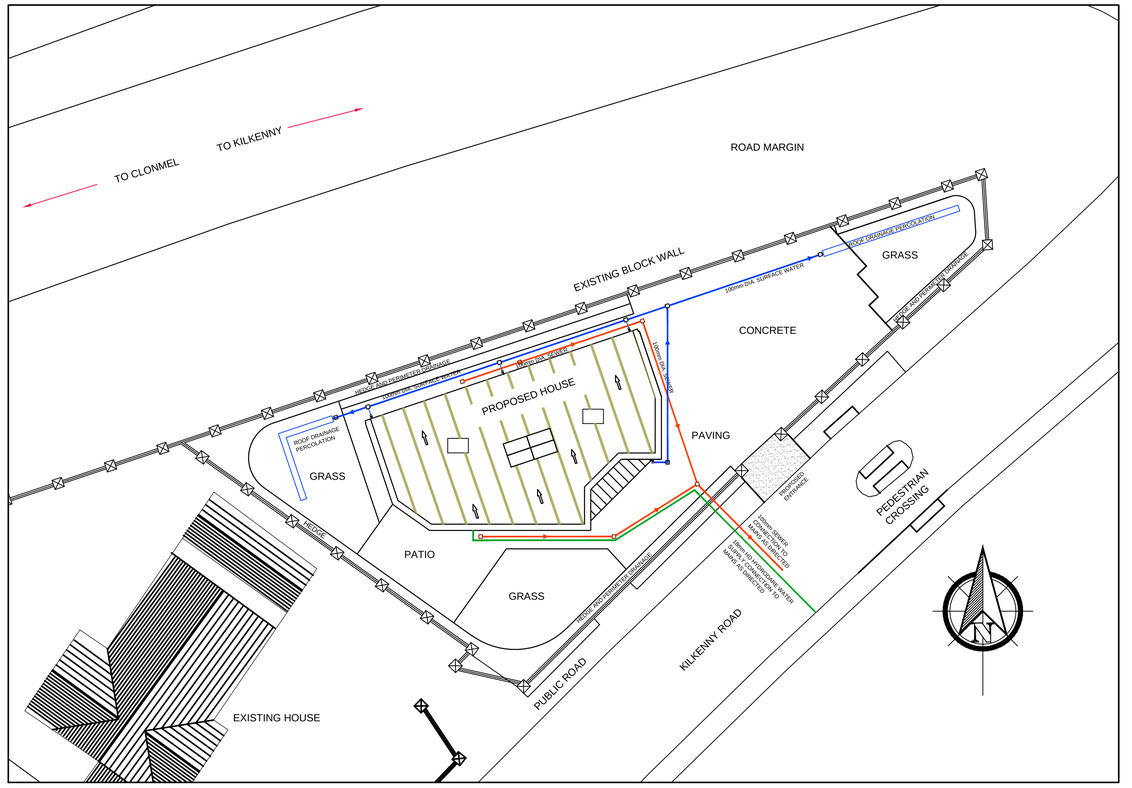


SITE LOCATION MAP

MAP REF: 5009A AND 5009B

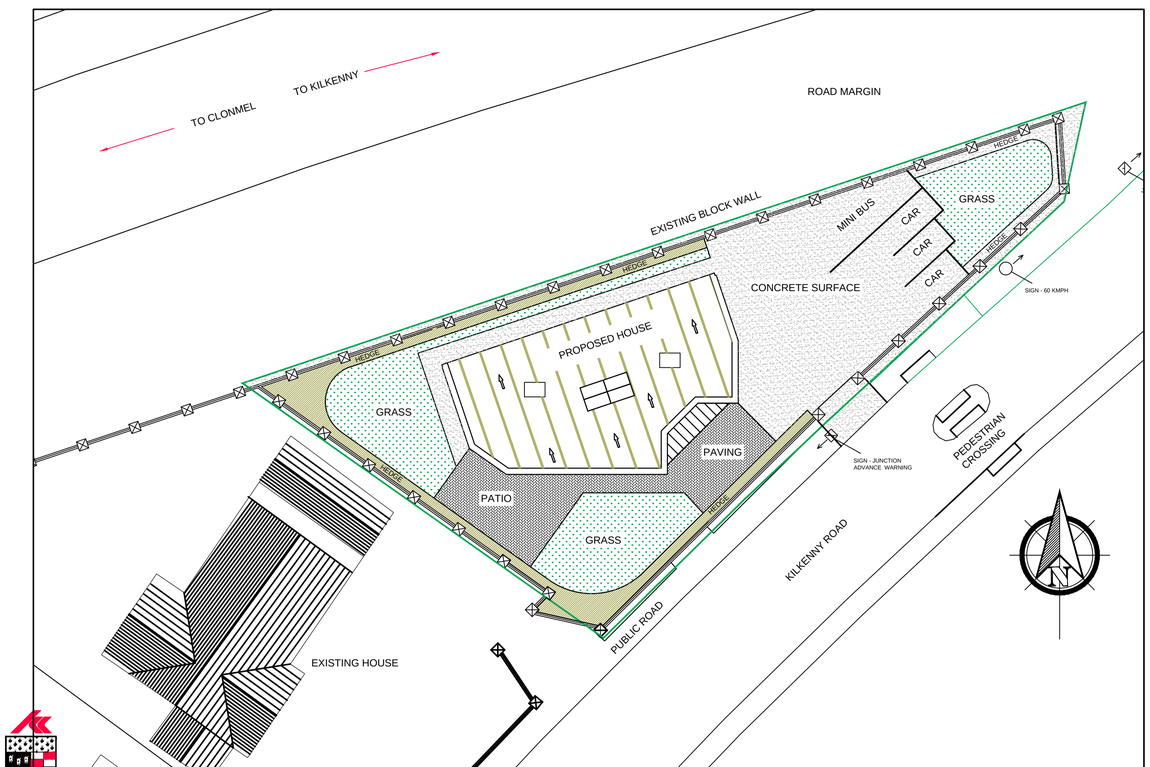SCALE: 1:1,000

SITE OUTLINED IN RED

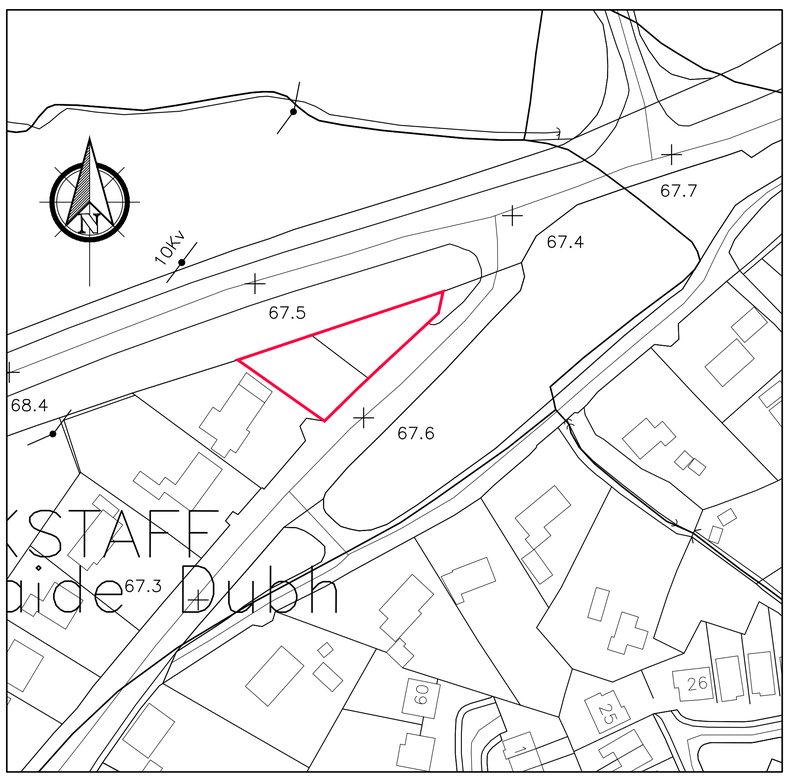SITE AREA = 0.11 HECTARES

| REV: | DESCRIPTION: | DATE: |
|---|---|---|
| | | |

**HOUSING TECHNICAL SECTION**

Kilkenny County Council
County Hall John Street Kilkenny

Tel: 056 7794000
Fax: 056 7794004
E-mail: info@kilkennycoco.ie
Webpage: www.kilkennycoco.ie

Serving People - Preserving Heritage

© COPYRIGHT RESERVED

| PROGRESS | PLANNING | X | TENDER | | CONSTRUCTION | |
|---|---|---|---|---|---|---|

PROJECT:
PROPOSED DWELLING AT
BLACKSTAFF, CALLAN, CO KILKENNY.

DRAWING:
PART 8 PROCESS
EXISTING AND PROPOSED LAYOUTS

| DRAWN BY: FD | SCALE: 1:250, 1:1000,1:2500 |
|---|---|
| CHECKED BY: | DATE: JUNE 2017 |
| FILE NO. RC-95 | DRAWING NO. RC-95 / P.01 |

ALL ORDNANCE SURVEY DATA BASED ON ORDNANCE SURVEY OF IRELAND MAP LICENCE NUMBER "KILKENNY CCMA 9802"

Comhairle Chontae Chill Chainnigh
Halla an Chontae Sraid Eoin Cill Chainnigh