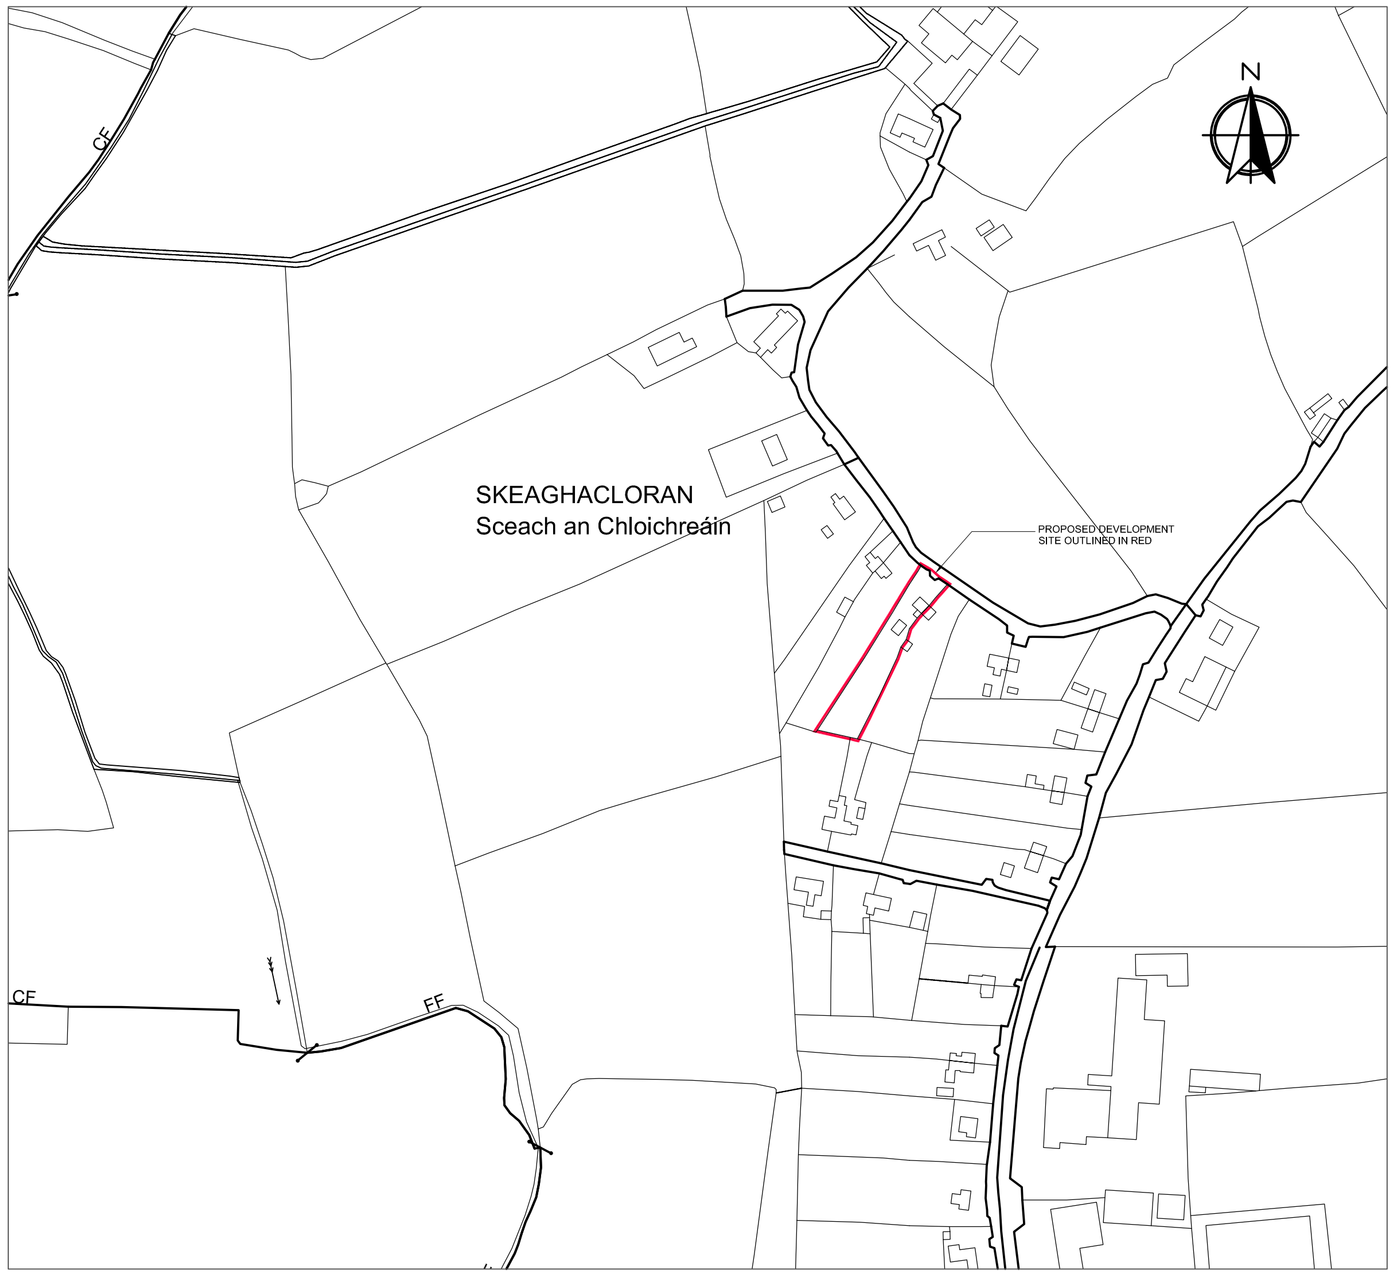

SITE LOCATION MAP.
SCALE, 1:2500.

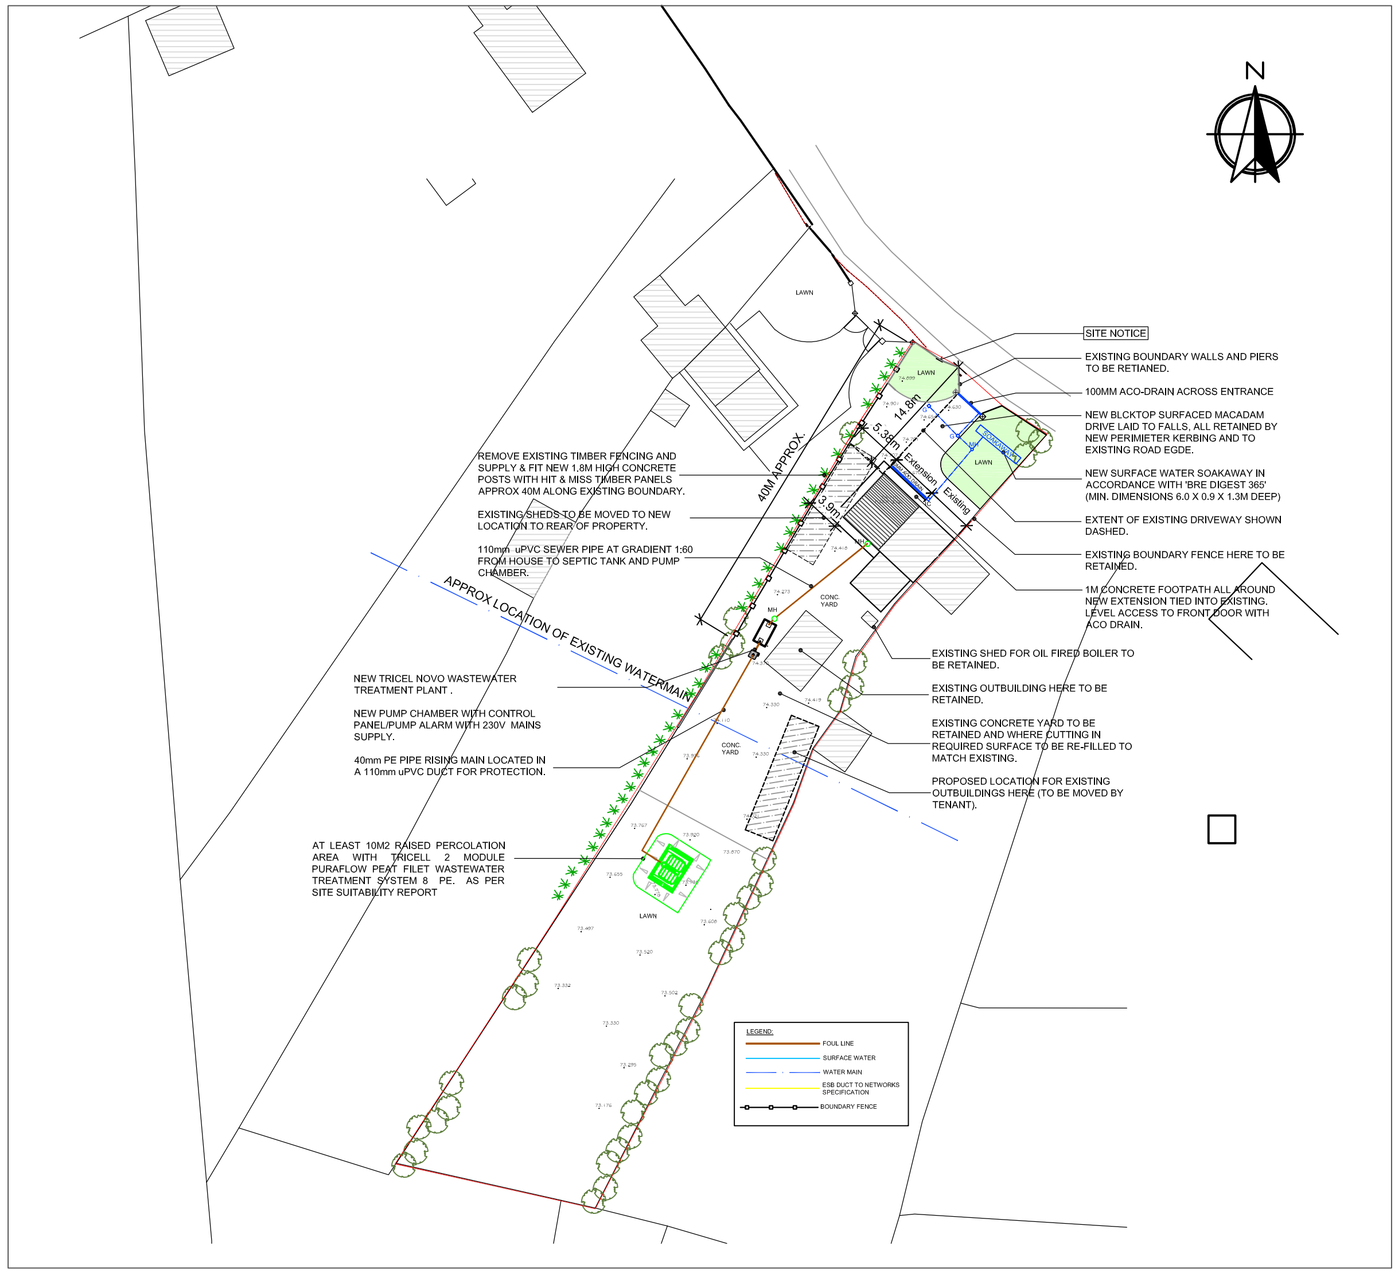

SITE PLAN.
SCALE, 1:500.

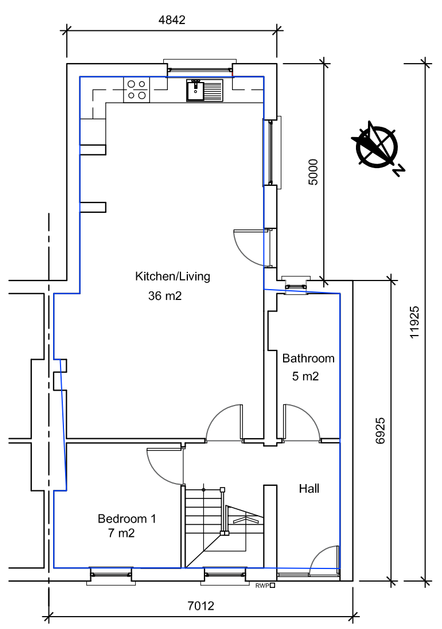

EXISTING GROUND FLOOR PLAN. 62.4 M²
SCALE: 1:100.

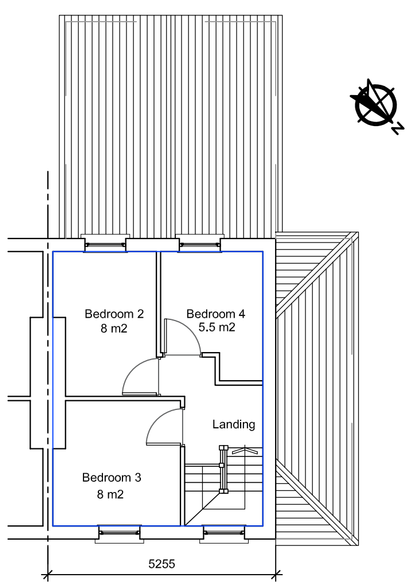

EXISTING FIRST FLOOR PLAN. 30.6 M²
SCALE: 1:100.

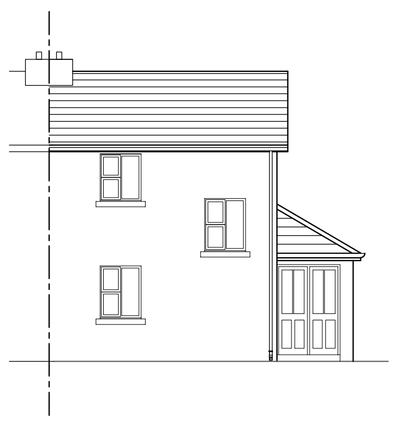

EXISTING FRONT ELEVATION.
SCALE: 1:100.

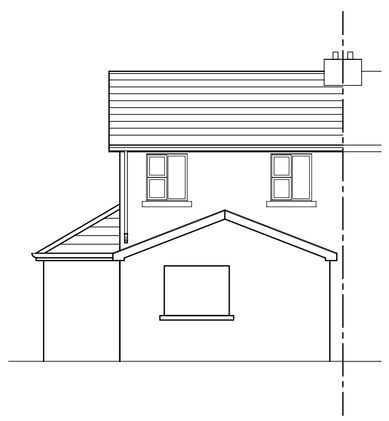

EXISTING SIDE ELEVATION.
SCALE: 1:100.

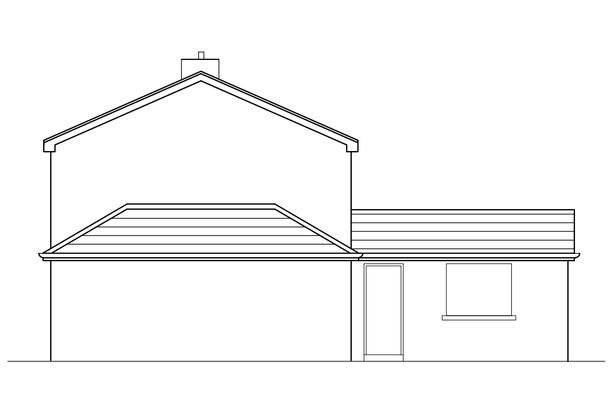

EXISTING REAR ELEVATION.
SCALE: 1:100.

EXISTING HOUSE PLANS & ELEVATIONS
SCALE, 1:100.

Comhairle Chontae Chill Chainnigh
Halla an Chontae Sraid Eoin Cill Chainnigh

REV:	DESCRIPTION:	DATE:
	PS	

HOUSING TECHNICAL SECTION

Kilkenny County Council
County Hall John Street Kilkenny

Tel: 056 7794000
Fax: 056 7794004
E-mail: info@kilkennycoco.ie
Webpage: www.kilkennycoco.ie

Serving People - Preserving Heritage

© COPYRIGHT RESERVED

PROGRESS	PLANNING	X	TENDER		CONSTRUCTION	

PROJECT:
PROPOSED EXTENSION AT
5 SKEAGHACLORAN, CALLAN, CO. KILKENNY

DRAWING:
SITE LOCATION: SITE PLAN; EXISTIING PLANS

DRAWN BY:	SO'K	SCALE:	AS SHOWN
CHECKED BY:	PS	DATE:	JAN 2019
FILE NO.	11115031	DRAWING NO.	PL-01

ALL ORDNANCE SURVEY DATA BASED ON ORDNANCE SURVEY OF IRELAND MAP LICENCE NUMBER "KILKENNY CCMA 9802"