DO NOT SCALE FROM THIS DRAWING. USE FIGURED DIMENSIONS IN ALL CASES. VERIFY DIMENSIONS ON SITE AND REPORT ANY DISCREPANCIES TO THE ARCHITECTS IMMEDIATELY. THIS DRAWING TO BE READ IN CONJUNCTION WITH THE ARCHITECTS SPECIFICATION, FIRE CERTIFICATE, DAC, OTHER CONSULTANTS ISSUED DRAWINGS AND REPORTS. CONTRACTOR IS RESPONSIBLE FOR:
1. ALL DIMENSIONS, QUANTITIES AND PERFORMANCE REQUIREMENTS TO BE CONFIRMED ON SITE
2. ALL INFORMATION THAT PERTAINS SOLELY TO THE FABRICATION PROCESSES OR TO THE TECHNIQUES OF CONSTRUCTION 3. ALL COORDINATION OF THE WORK OF ALL TRADES
4. ASSURING CONSISTENCY WITH THE CONTRACT DOCUMENTS
© THIS DRAWING IS COPYRIGHT AND MAY ONLY BE REPRODUCED WITH THE ARCHITECTS PERMISSION.

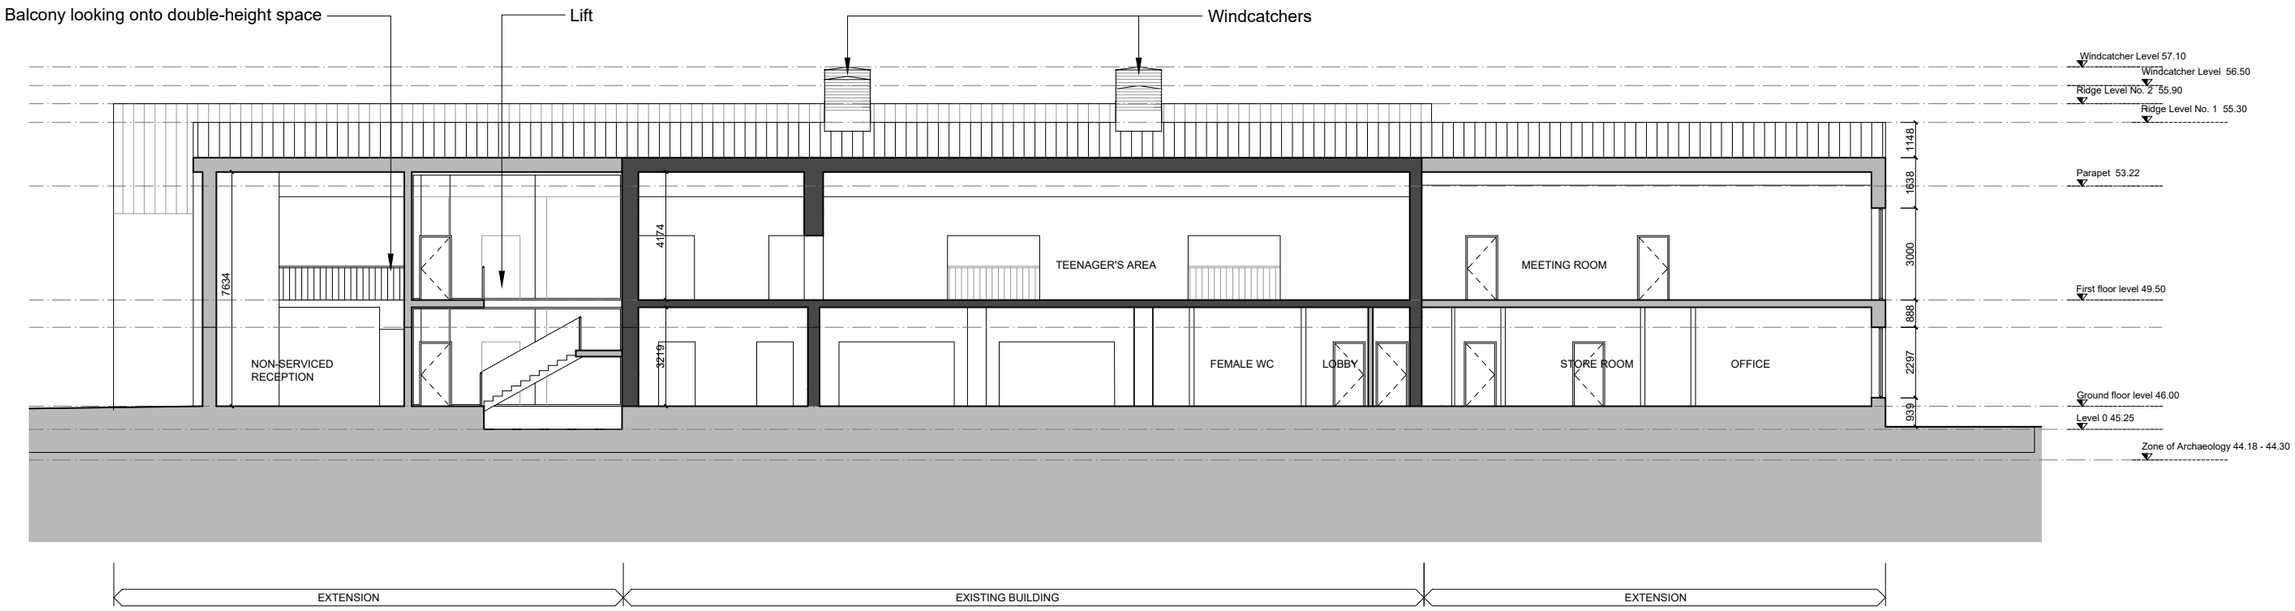

1 Proposed Section A

1 : 200@A3

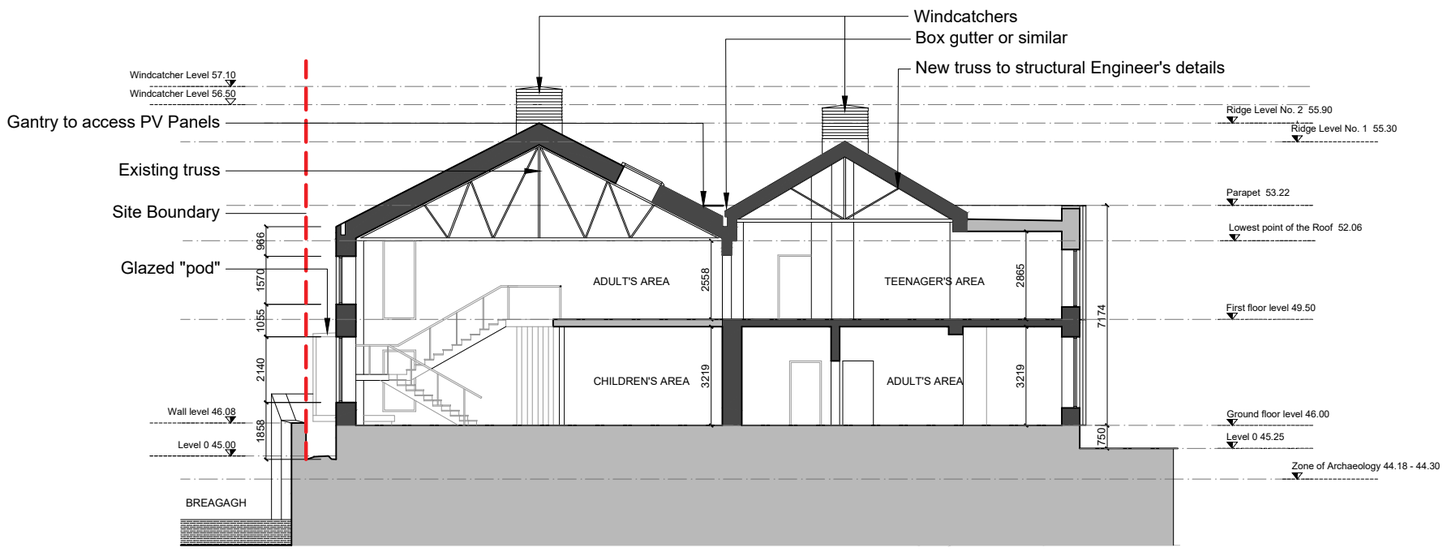

2 Proposed Section B

1 : 200@A3

Existing walls

Proposed Masonry walls

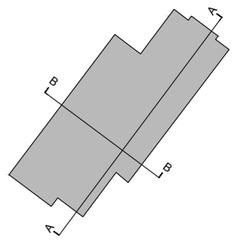

DRG. SERIES

3.0 PLANNING

REV	DATE	DRN	NOTES
P 03.01	13/05/2019	LK	Issued for planning

reddy architecture + urbanism

JOB
Library at Mayfair Building, Kilkenny

CLIENT
Kilkenny Co. Council

TITLE
Proposed Sections A and B

DATE 13/05/2019 | SCALE 1:200
DRN LK | CHECKED EP

JOB NUMBER | DRWG NUMBER | REVISION
P17-020KRAU-XX-ZZ-DR-A-33002 | P03.01

DUBLIN OFFICE
DARTRY MILLS,
DARTRY ROAD,
DUBLIN 6,
IRELAND
Tel: + 353 (1) 498 7000
Fax: + 353 (1) 498 7001
info@reddyarchitecture.com
www.reddyarchitecture.com

KILKENNY OFFICE
41 DEAN STREET,
KILKENNY,
IRELAND
Tel: + 353 (56) 776 2697
kilkenny@reddyarchitecture.com
www.reddyarchitecture.com