DO NOT SCALE FROM THIS DRAWING. USE FIGURED DIMENSIONS IN ALL CASES.
VERIFY DIMENSIONS ON SITE AND REPORT ANY DISCREPANCIES TO THE ARCHITECTS IMMEDIATELY.
THIS DRAWING TO BE READ IN CONJUNCTION WITH THE ARCHITECTS SPECIFICATION.
© THIS DRAWING IS COPYRIGHT AND MAY ONLY BE REPRODUCED WITH THE ARCHITECTS PERMISSION.

LEGEND:

Ordnance Survey Ireland
Licence No. AR0005420 ©
Government of Ireland

NOTE:
SITE BOUNDARY
SHOWN AS

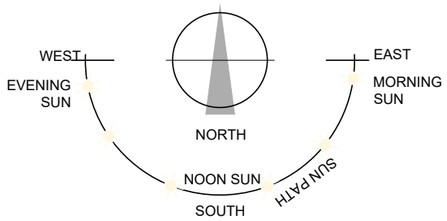

REV	DATE	DRAWN	NOTES

CJFA ARCHITECTS +
C.J. Falconer + Associates ARCHITECTS
St. Patrick's House, Newtown, Waterford, Ireland. X91-RR76
t: +353 (0)51 878888 f: +353 (0)51 878794 e: mail@cjfa.ie w: www.cjfa.ie

DWG. SERIES:
PLANNING PERMISSION TO 'AN BORD PLEANÁLA'

CLIENT: KILKENNY COUNTY COUNCIL

JOB: Social Housing Development at Ladywell, Thomastown, Co. Kilkenny

DRAWING: URBAN PLACE MAP

DATE:	JUNE 2020	SCALE:	1:10560 @ A3
DRAWN:	Kevin Guinan	CHECKED:	Gary Falconer

JOB NUMBER:	DWG NUMBER:	REVISION:
2019018	PL-100	

URBAN PLACE MAP @ 1:10560

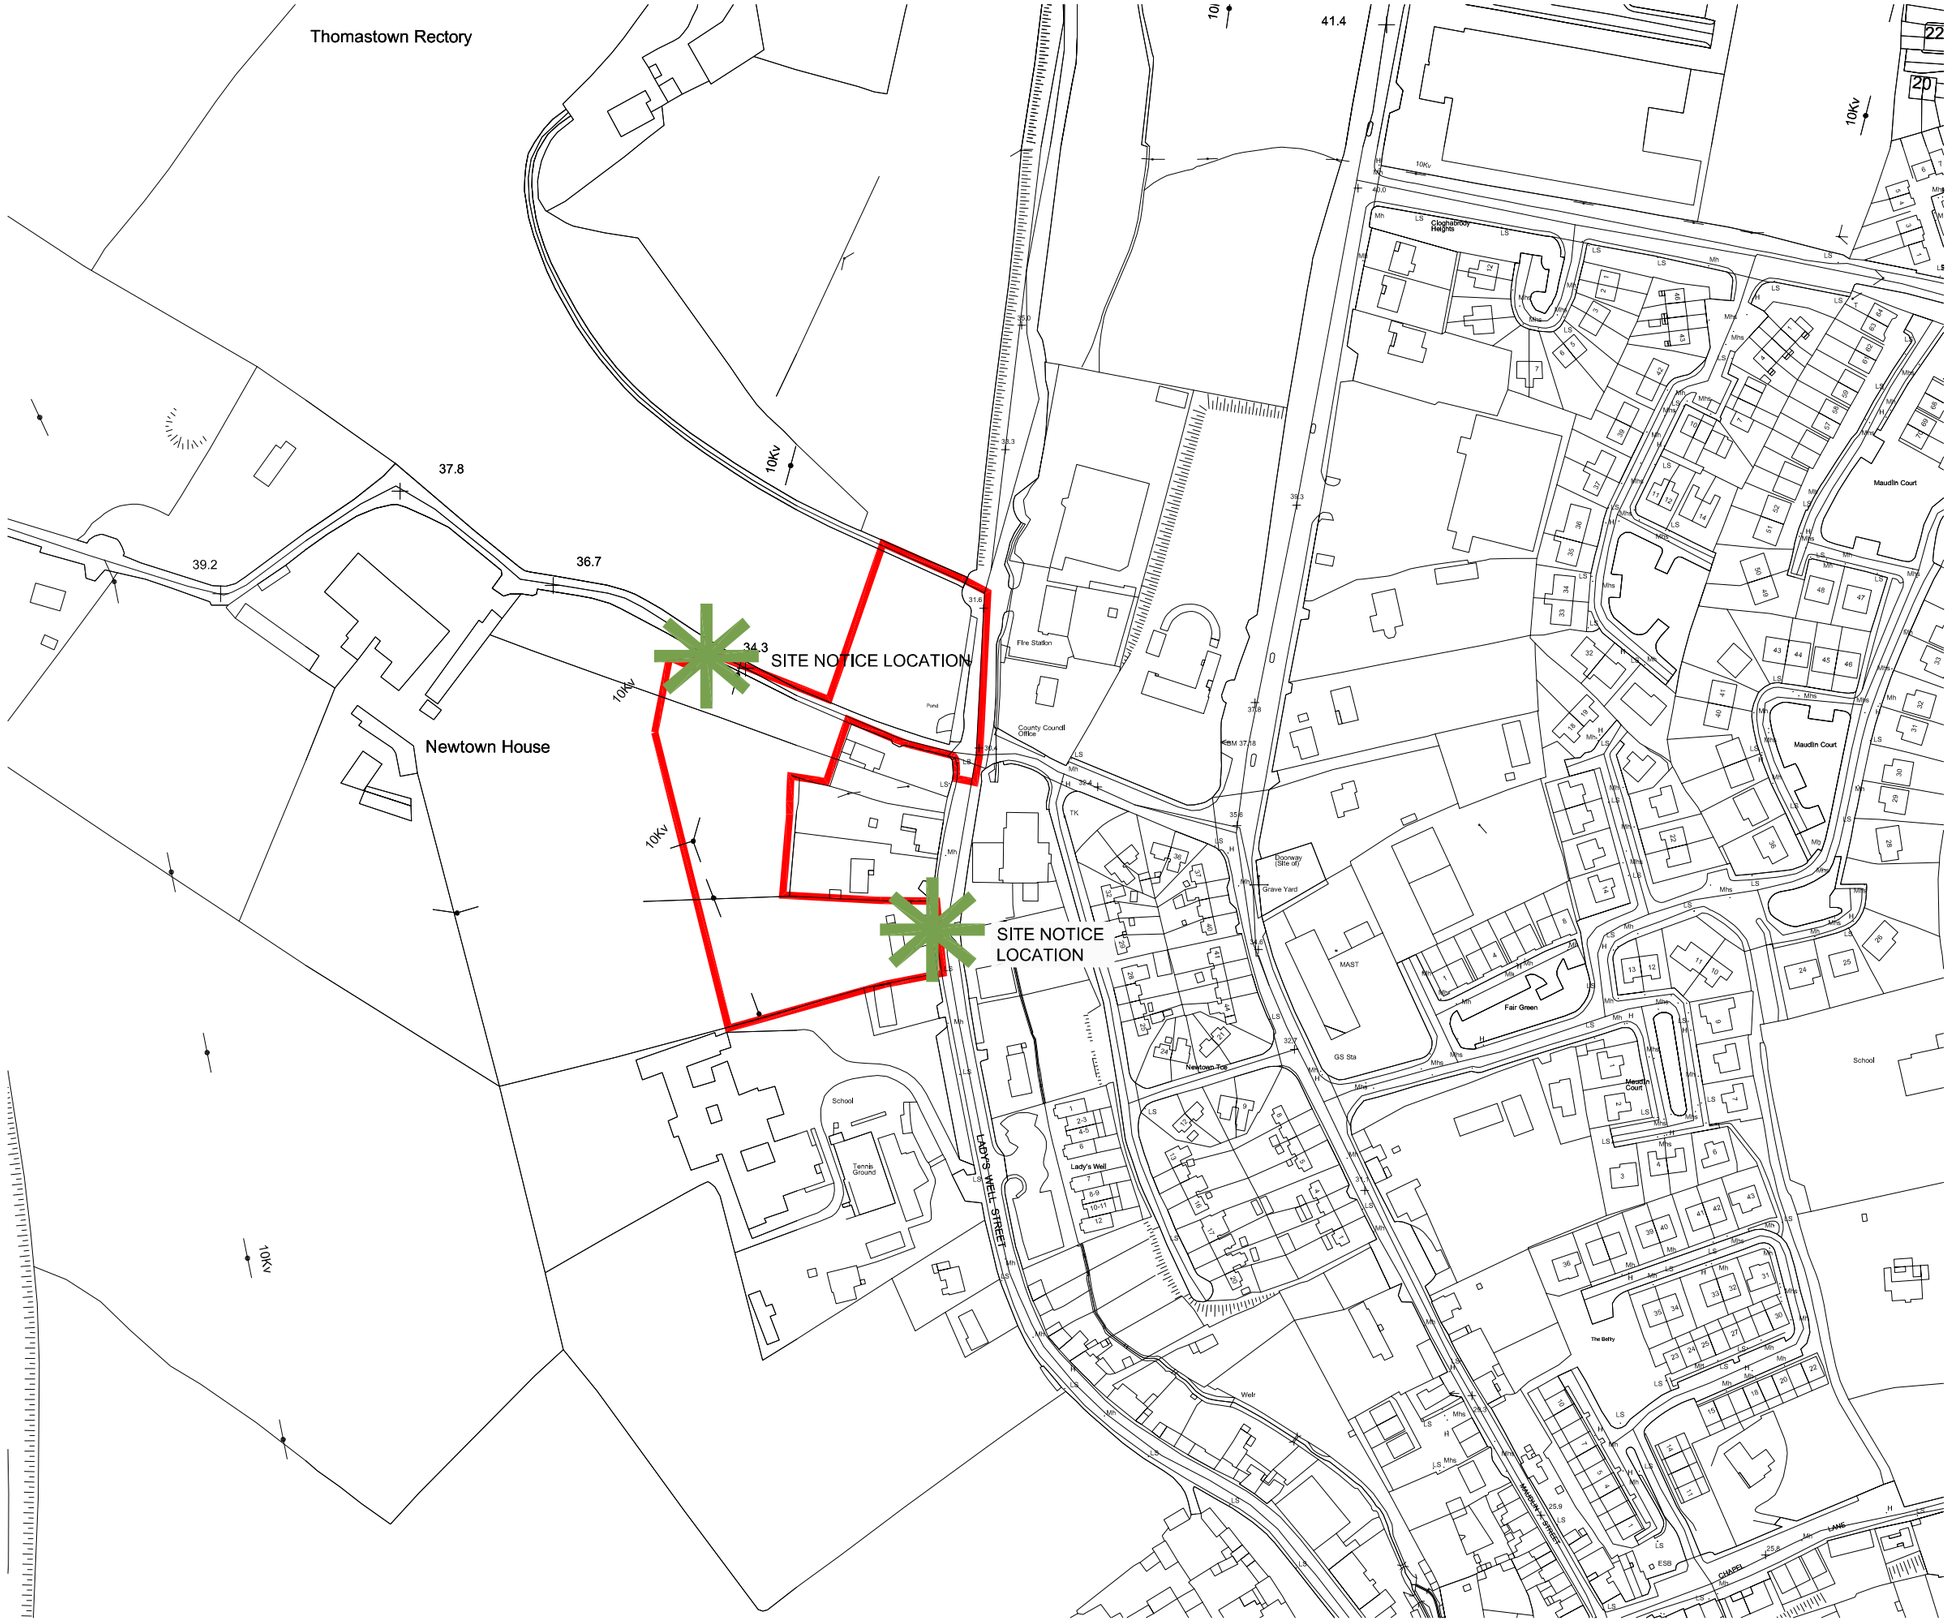

OS MAP @ 1:2500

DO NOT SCALE FROM THIS DRAWING. USE FIGURED DIMENSIONS IN ALL CASES.
VERIFY DIMENSIONS ON SITE AND REPORT ANY DISCREPANCIES TO THE ARCHITECTS IMMEDIATELY.
THIS DRAWING TO BE READ IN CONJUNCTION WITH THE ARCHITECTS SPECIFICATION.
© THIS DRAWING IS COPYRIGHT AND MAY ONLY BE REPRODUCED WITH THE ARCHITECTS PERMISSION.

LEGEND:

Ordnance Survey Ireland
Licence No. AR0005419
© Government of Ireland

NOTE:
SITE BOUNDARY SHOWN AS

NOTE:
SITE NOTICE LOCATION

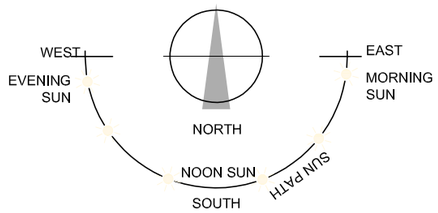

REV	DATE	DRAWN	NOTES

CJFA ARCHITECTS
C.J. Falconer + Associates ARCHITECTS
St. Patrick's House, Newtown, Waterford, Ireland. X91-RR76
t: +353 (0)51 878888 f: +353 (0)51 878794 e: mail@cjfa.ie w: www.cjfa.ie

DWG. SERIES:
PLANNING APPLICATION TO 'AN BORD PLEANÁLA'

CLIENT: KILKENNY COUNTY COUNCIL

JOB: Social Housing Development at Ladywell, Thomastown, Co. Kilkenny

DRAWING: OS MAP

DATE:	JUNE 2020	SCALE:	1:2500 @ A3
DRAWN:	Kevin Guinan	CHECKED:	Gary Falconer

JOB NUMBER:	DWG NUMBER:	REVISION:
2019018	PL-101	