DO NOT SCALE FROM THIS DRAWING. USE FIGURED DIMENSIONS IN ALL CASES.
VERIFY DIMENSIONS ON SITE AND REPORT ANY DISCREPANCIES TO THE ARCHITECTS IMMEDIATELY.
THIS DRAWING TO BE READ IN CONJUNCTION WITH THE ARCHITECTS SPECIFICATION.
© THIS DRAWING IS COPYRIGHT AND MAY ONLY BE REPRODUCED WITH THE ARCHITECTS PERMISSION.

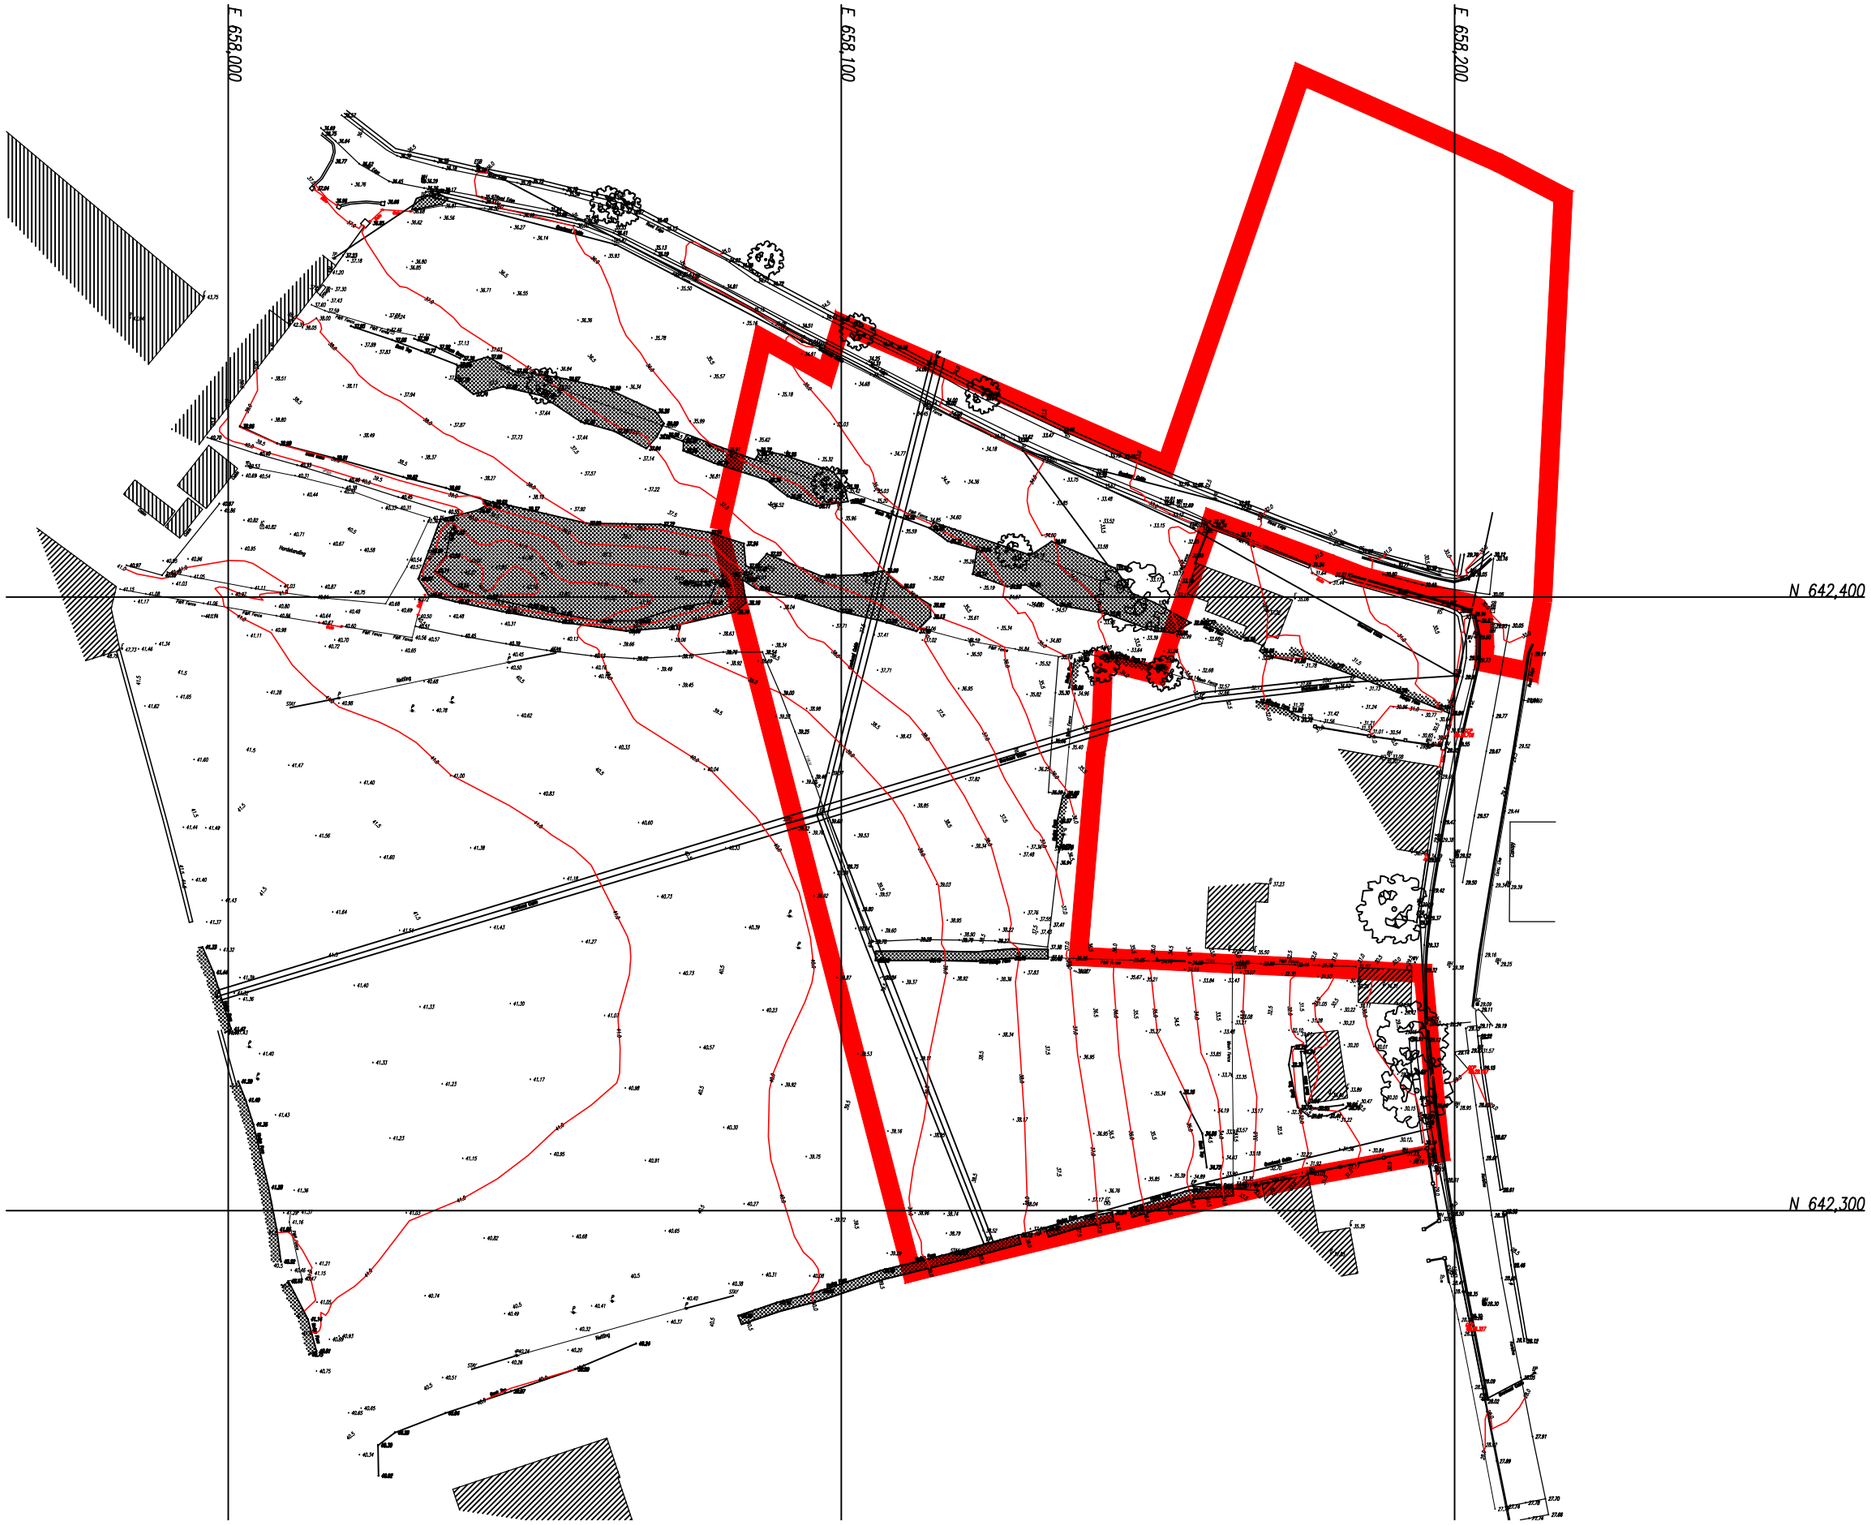

EXISTING SURVEY @
1:1000

LEGEND:

Ordnance Survey Ireland
Licence No. AR0005419
© Government of Ireland

NOTE:
SITE BOUNDARY
SHOWN AS

NOTE:
SITE NOTICE
LOCATION

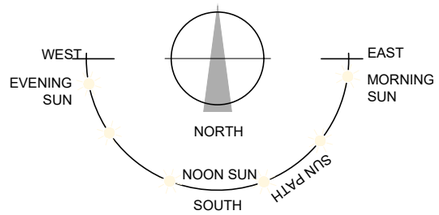

REV	DATE	DRAWN	NOTES

CJFA ARCHITECTS
C.J. Falconer + Associates ARCHITECTS
St. Patrick's House, Newtown, Waterford, Ireland. X91-RR76
t: +353 (0)51 878888 f: +353 (0)51 878794 e: mail@cjfa.ie w: www.cjfa.ie

DWG. SERIES:
PLANNING APPLICATION TO 'AN BORD PLEANÁLA'

CLIENT: KILKENNY COUNTY COUNCIL

JOB: Social Housing Development at Ladywell, Thomastown, Co. Kilkenny

DRAWING: EXISTING SURVEY

DATE:	JUNE 2020	SCALE:	1:1000 @ A3
DRAWN:	Kevin Guinan	CHECKED:	Gary Falconer

JOB NUMBER:	DWG NUMBER:	REVISION:
2019018	PL-102	