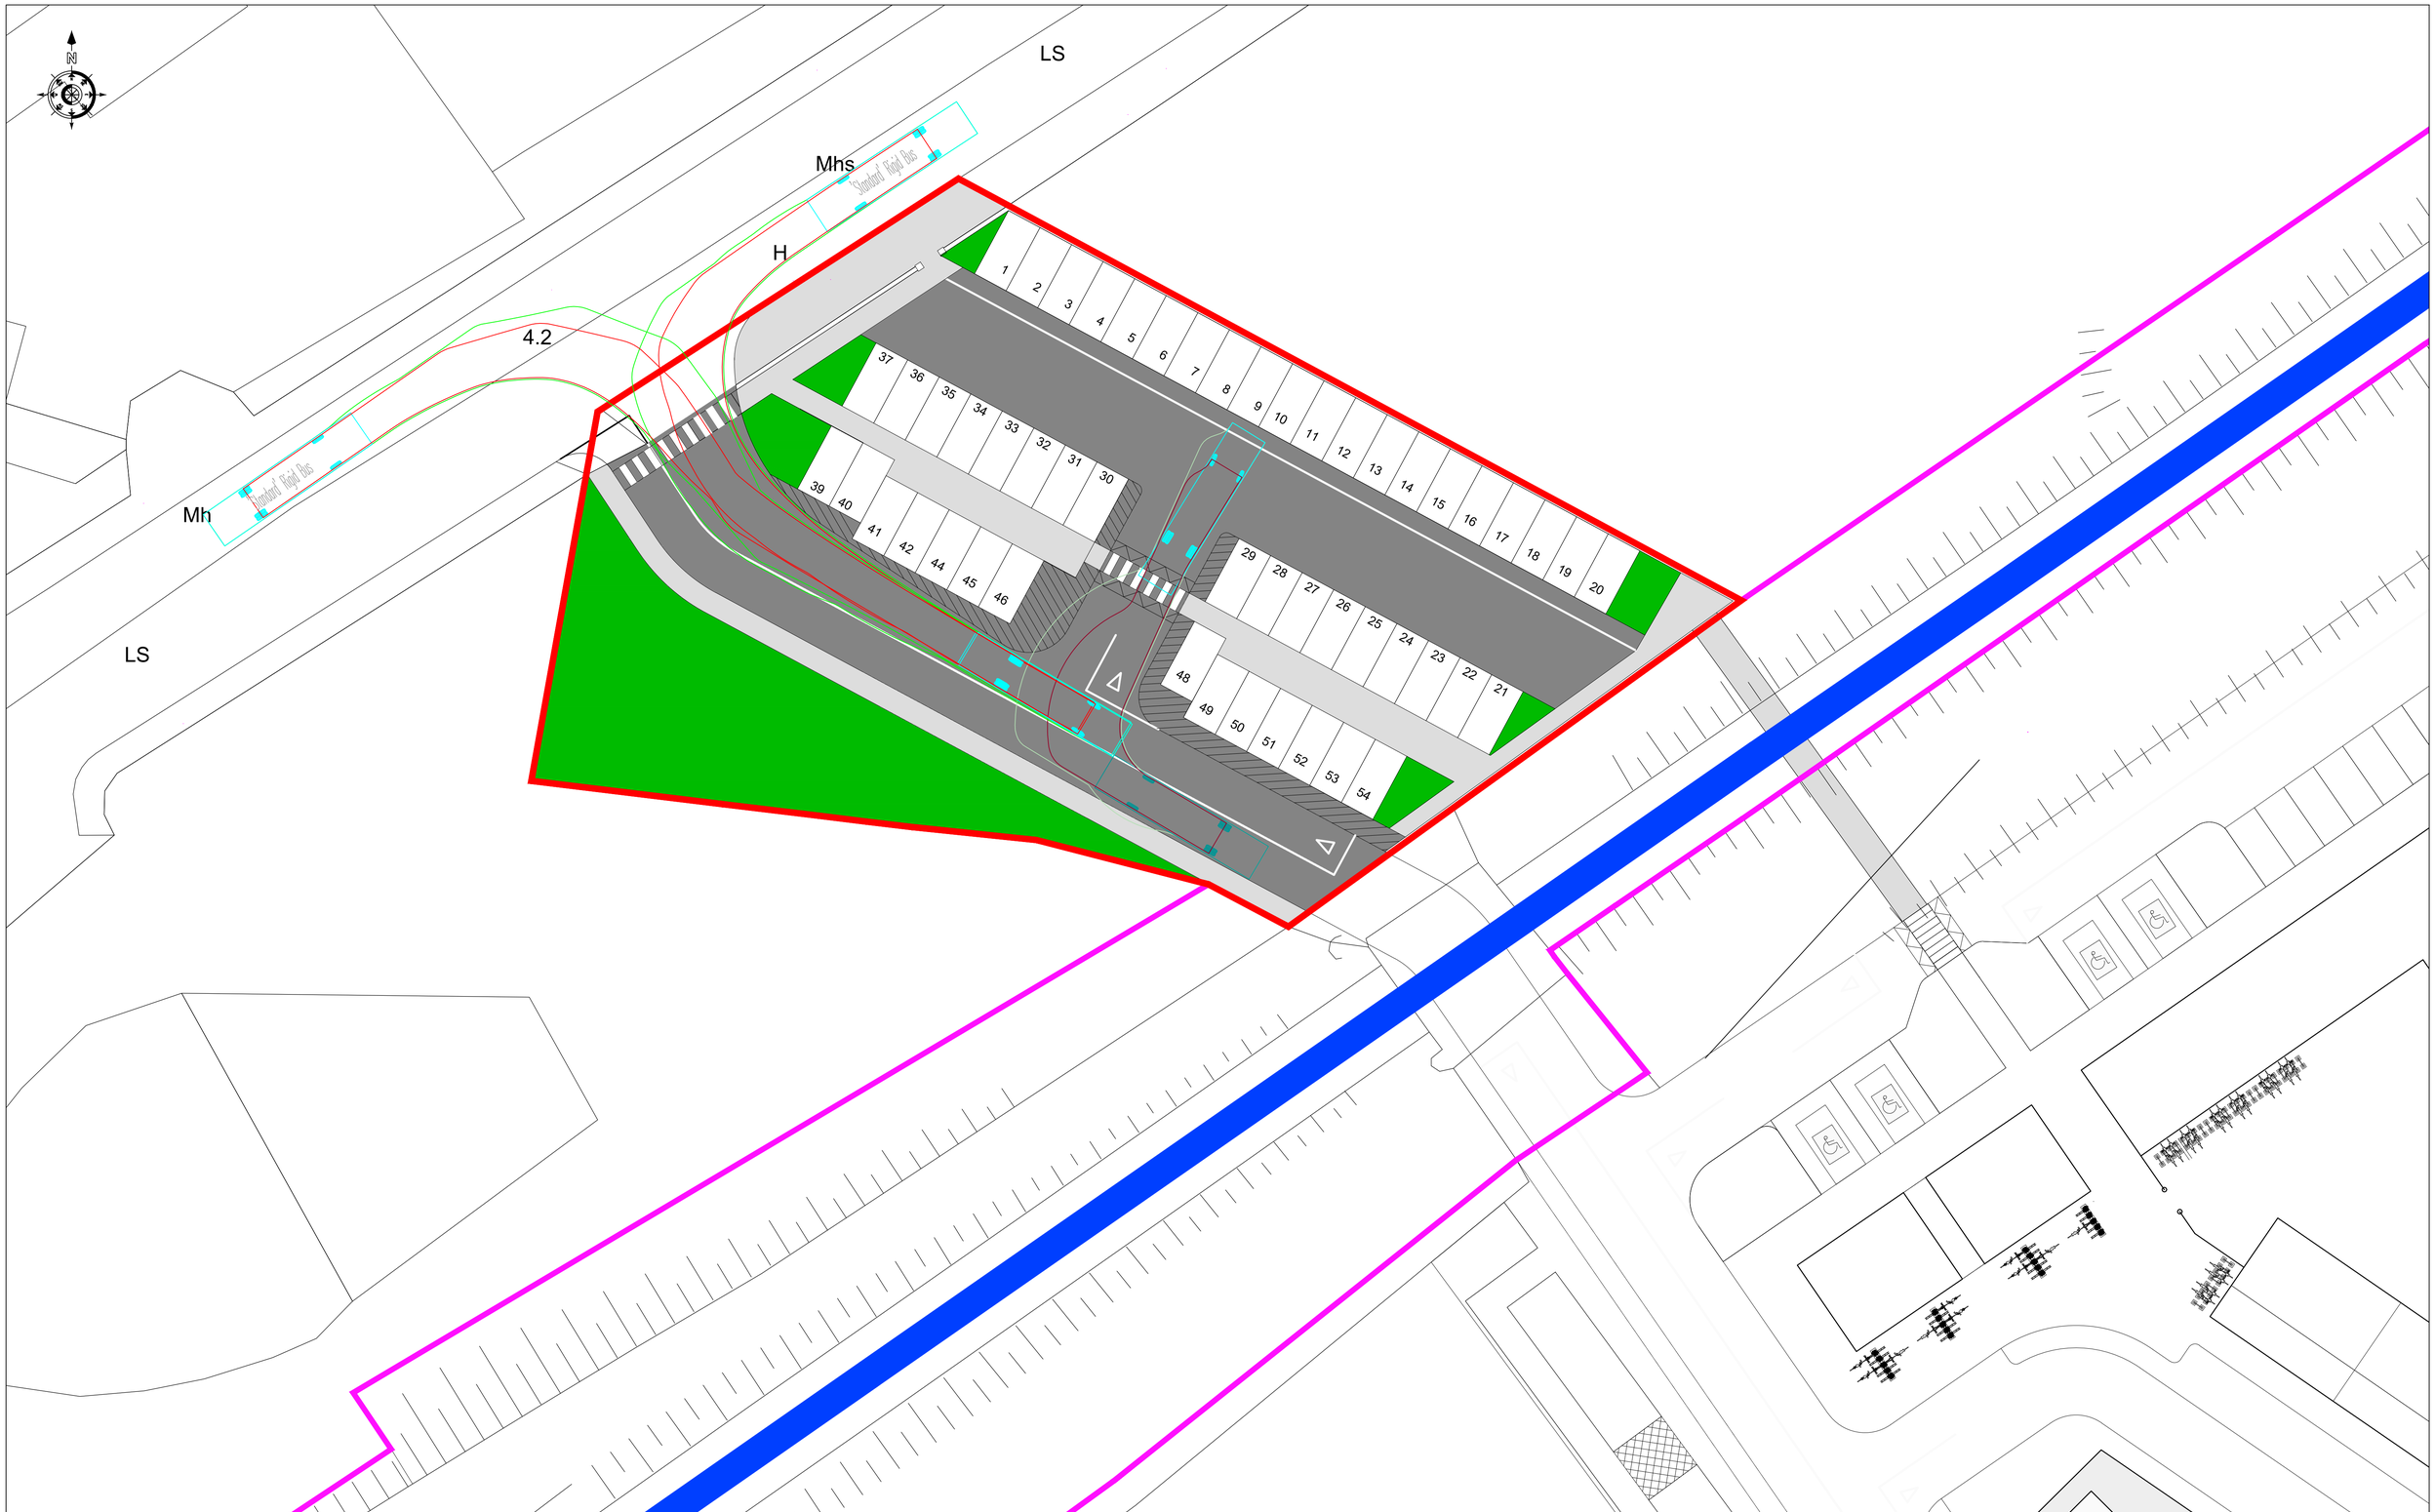

NOTES:

1. DO NOT SCALE FROM THIS DRAWING. USE FIGURED DIMENSIONS IN ALL CASES.
2. VERIFY DIMENSIONS ON SITE AND REPORT ANY DISCREPANCIES TO THE DESIGNERS IMMEDIATELY.
3. THIS DRAWING TO BE READ IN CONJUNCTION WITH THE DESIGNERS SPECIFICATION.
4. © THIS DRAWING IS COPYRIGHT AND MAY ONLY BE REPRODUCED WITH THE DESIGNERS PERMISSION.
5. ALL LEVELS ARE IN METERS RELATED ORDNANCE DATUM MALIN.
6. ALL DIMENSIONS ARE IN METERS, UNLESS OTHERWISE STATED.
7. REPRODUCED FROM THE ORDNANCE SURVEY BY PERMISSION OF THE GOVERNMENT. LICENCE No. EN 0015717.

LEGEND:

- Denotes Existing Railway Line and Proposed Greenway Route
- Denotes Proposed Greenway Boundary
- Denotes Proposed Car park Boundary

Comhairle Chontae Loch Garman
Wexford County Council

Comhairle Cathrach & Contae Phort Láirge
Waterford City & County Council

PROJECT:
SOUTH EAST GREENWAY

TITLE:
PROPOSED AUTOTRACK LAYOUT AT NEW ROSS BOAT YARD

Malachy Walsh and Partners
Engineering and Environmental Consultants
Cork | Tralee | London | Limerick

Park House
Mahon Technology Park
Bessboro Road
Blackrock
Cork
T12 X251

Tel : +353 (0)21 4536400
E-mail : cork@mwp.ie

REV	DATE	DESCRIPTION	BY	APP
P02	23.07.20	ISSUED FOR INFORMATION	BK	JOL
P01	08.04.20	ISSUED FOR INFORMATION	JL	JOL

DRAWN: BK	CHECKED: JOL	APPROVED: JOL	
DATE: MAR 2020	SCALE @ A1: 1:200		
PROJECT NUMBER: 19983		DRAWING STATUS: S2	
DRAWING NUMBER: WCC01-MWP-ZZ-01-DR-C-1535			REV: P02