© Martin Peters Associates

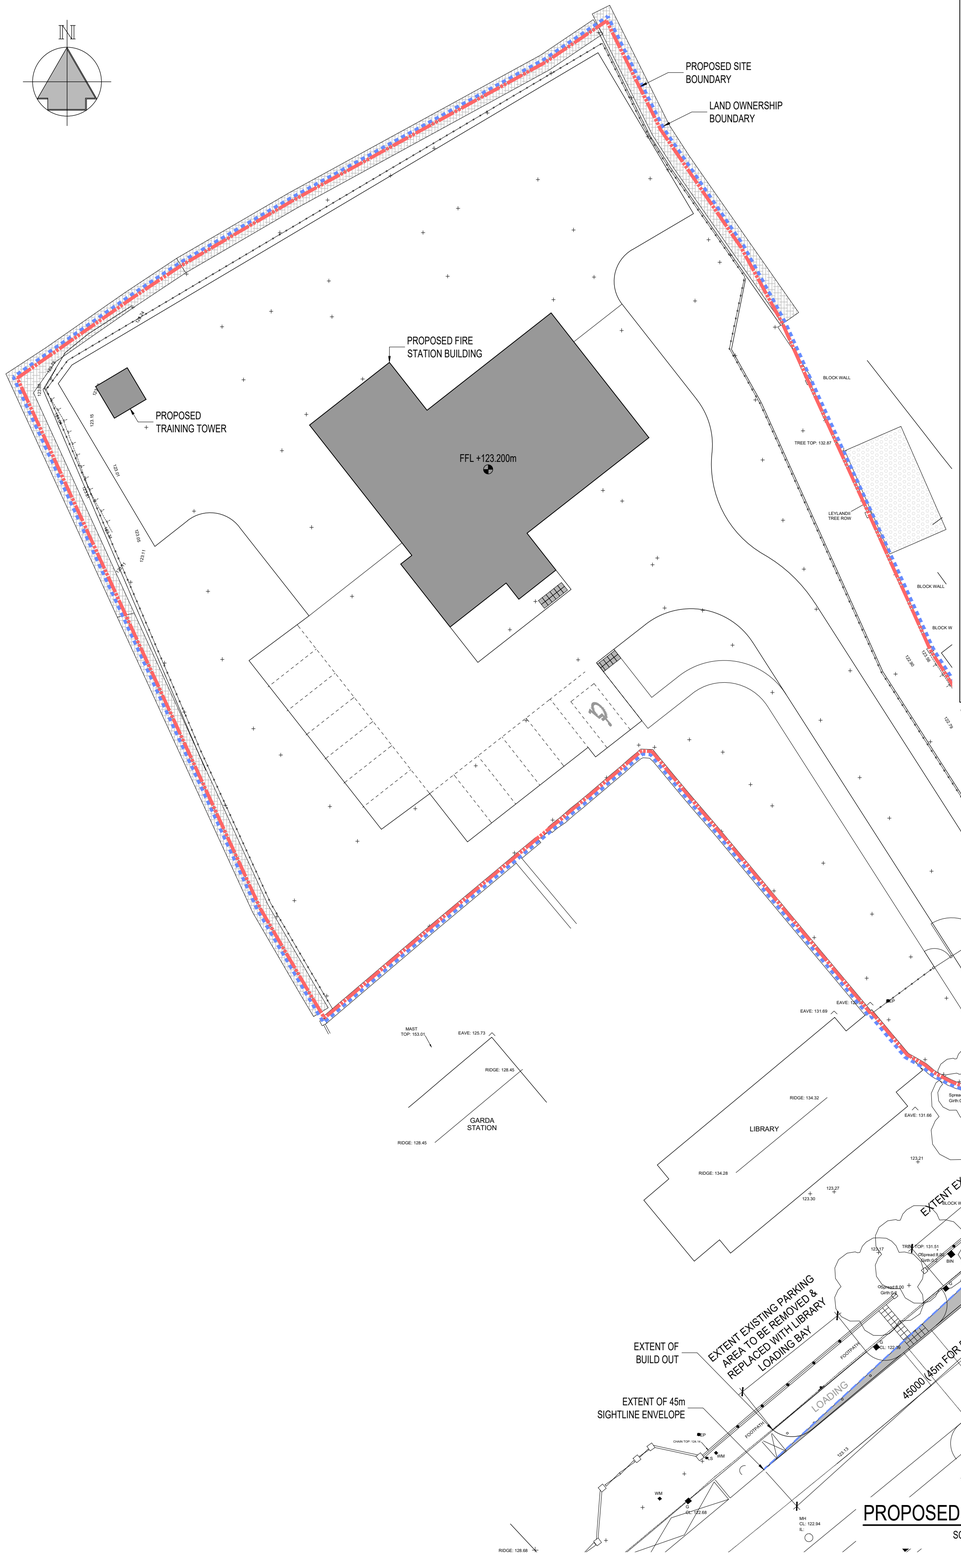

PROPOSED ENTRANCE SIGHTLINES

SCALE 1:250 @ A1 & 1:500 @ A3

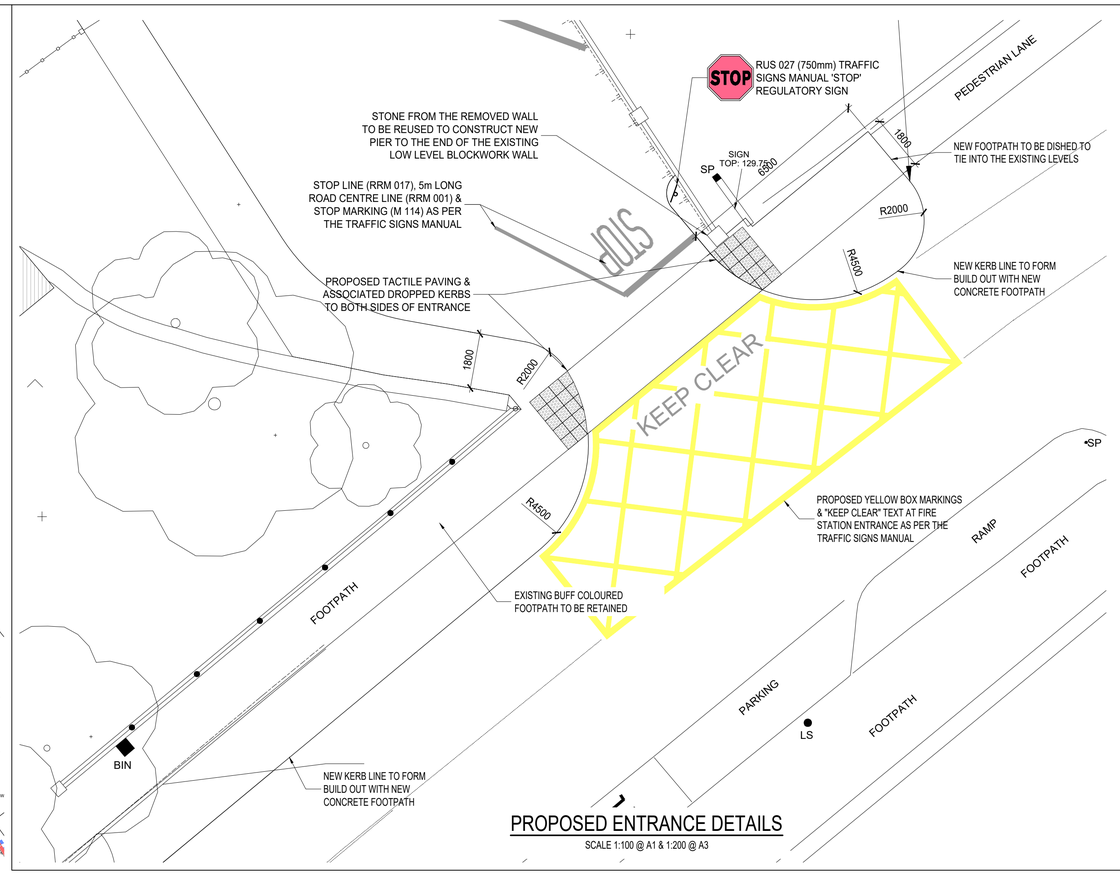

PROPOSED ENTRANCE DETAILS

SCALE 1:100 @ A1 & 1:200 @ A3

GENERAL NOTES:-

1. THIS DRAWING TO BE READ IN CONJUNCTION WITH ALL RELEVANT ARCHITECTS & ENGINEERS DRAWINGS & SPECIFICATIONS.
2. DO NOT SCALE. USE FIGURED DIMENSIONS ONLY.
3. THE CONTRACTOR SHALL VERIFY ALL DIMENSIONS & ELEVATIONS WITH ARCHITECTURAL DRAWINGS PRIOR TO START OF CONSTRUCTION. ALL DISCREPANCIES TO BE NOTIFIED, IN WRITING TO ENGINEERS & ARCHITECTS FOR RESOLUTION.
4. ALL DIMENSIONS ON DRAWINGS ARE IN MILLIMETRES UNLESS OTHERWISE NOTED.
5. FOR DETAILS AND SETTING OUT OF RWP, SVP, WVP & ALL OPENINGS SEE THE RELEVANT ARCHITECTS DRAWINGS.
6. FOR RADON BARRIER, D.P.C. & INSULATION DETAILS REFER TO ARCHITECTS DRAWINGS.

ABBREVIATIONS:-

BTM	BOTTOM
C/C	CENTRE TO CENTRE
CTRS	CENTRES
SFL	STRUCTURAL FLOOR LEVEL
FFL	FINISHED FLOOR LEVEL
TOC	TOP OF CONCRETE
TP	TOP
TOS	TOP OF STEEL
UNO	UNLESS NOTED OTHERWISE

GENERAL LEGEND:-

- DENOTES SITE BOUNDARY
- DENOTES LAND OWNERSHIP BOUNDARY
- DENOTES EXISTING BUILDINGS
- DENOTES PROPOSED BUILDING
- 123.02 DENOTES EXISTING LEVELS

ALL SETTING OUT DIMENSIONS TO BE CHECKED AGAINST ARCHITECTS DRAWINGS. ARCHITECTS DRAWINGS TO TAKE PRECEDENCE.

Issue Register

No.	Date	Description	Drawn	Checked	Approved
PL1	12/03/21	PLANNING ISSUE	RDS	EJQ	MJP

PLANNING

Martin Peters Associates
Consulting Engineers
Ormonde Road
Kilkenny
R95 AK68
T: + 353 56 7702761
E: info@mpa.ie
W: www.mpa.ie

Client: KILKENNY COUNTY COUNCIL

Project: FIRE STATION, URLINGFORD, CO. KILKENNY

Drawing Title: PROPOSED ENTRANCE DETAILS & SIGHTLINES

Project No: 191009		Scale: A1 - 1:250
Drawing No: 191009/C/007		Rev: PL1
Drawn: RDS	Checked: EJQ	Date: 08/02/21