© Martin Peters Associates

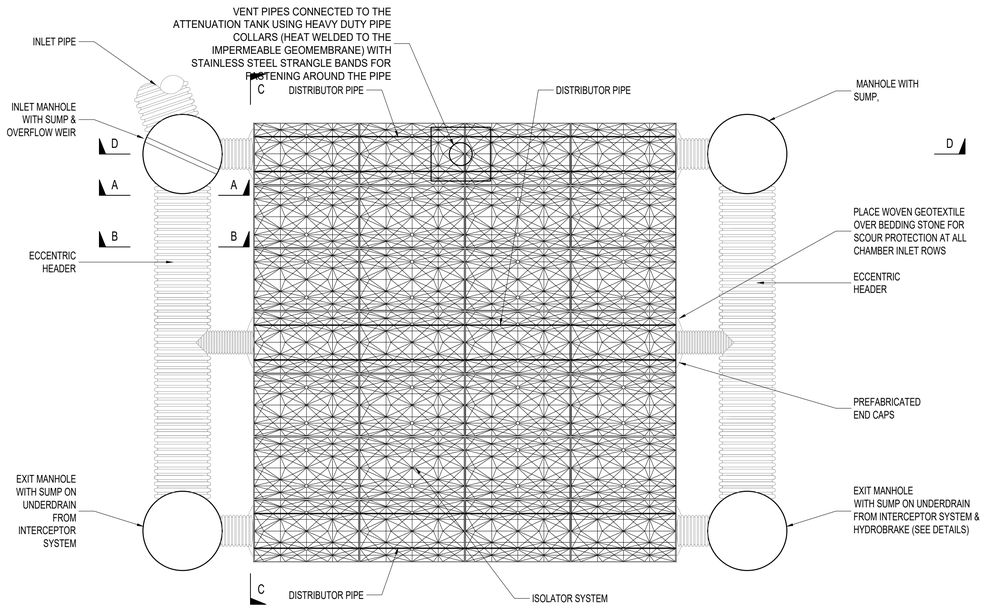

PLAN OF SOAKAWAY LAYOUT - 95% VOIDS

SCALE 1:20 @ A1

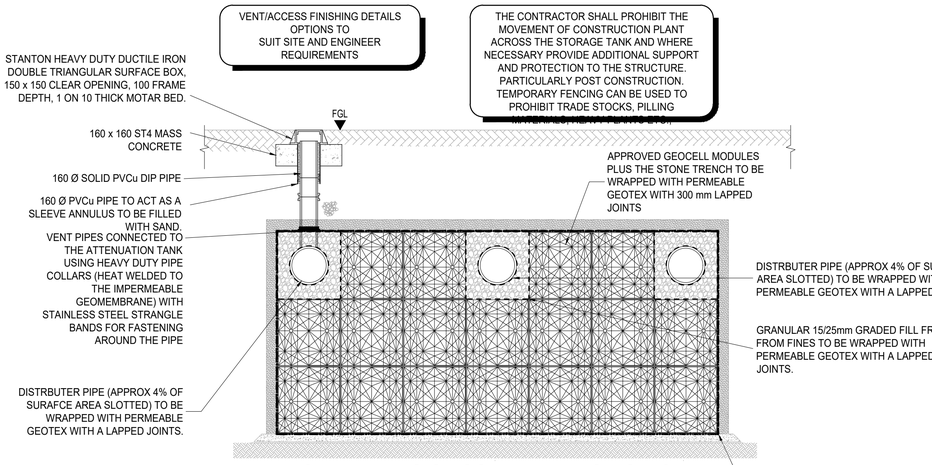

TYPICAL DETAILS OF SOAKAWAY USING MODULAR UNITS (SECTION C-C - FRONT VIEW)

SCALE 1:20 @ A1

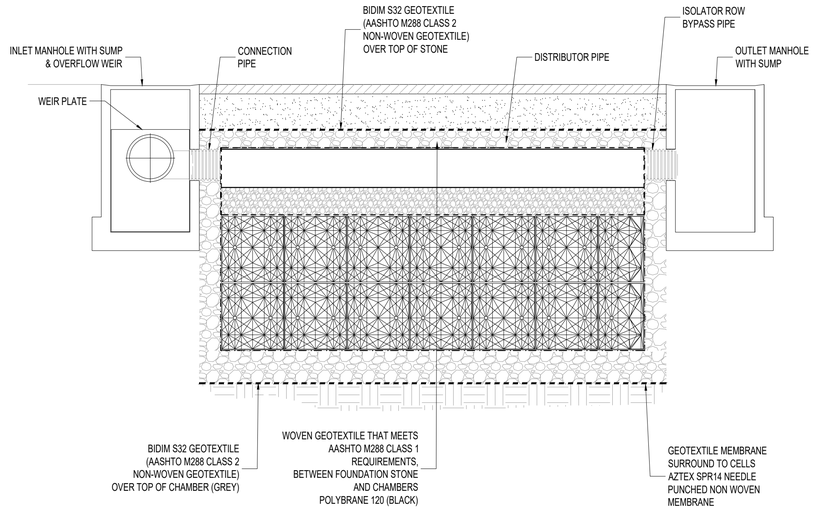

SECTION D-D THRU' INTERCEPTOR SYSTEM - SOAKAWAY

SCALE 1:20 @ A1

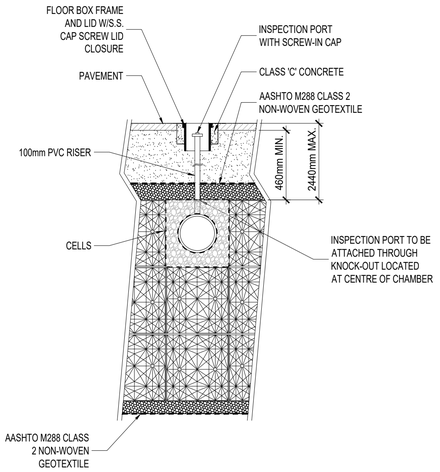

INSPECTION PORT DETAIL - SOAKAWAY

SCALE 1:20 @ A1

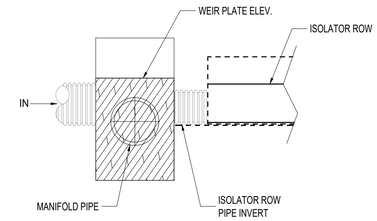

SECTION A-A - SOAKAWAY

SCALE 1:20 @ A1

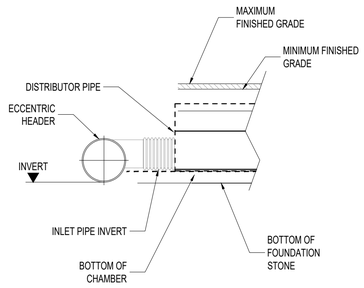

ECCENTRIC HEADER DETAILS - SOAKAWAY SECTION B-B

SCALE 1:20 @ A1

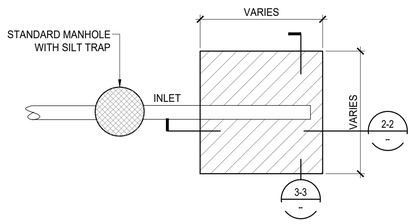

PLAN OF PROPOSED SOAKAWAY - 30% VOIDS

SCALE 1:50 @ A1

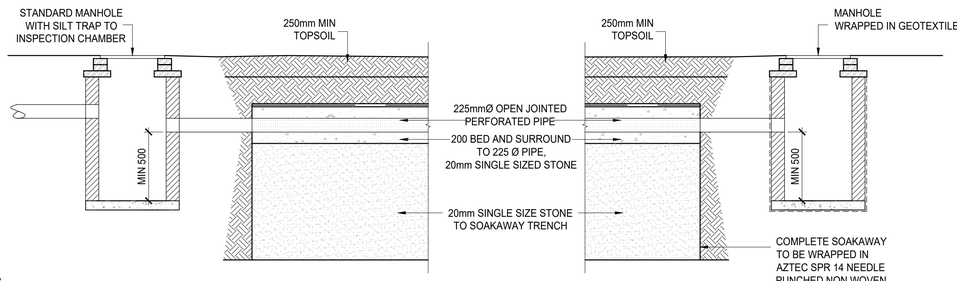

SECTION 2-2 THROUGH SOAKAWAY INCLUDING INSPECTION WELL - 30% VOIDS

SCALE 1:50 @ A1

A1

GENERAL NOTES:-

1. THIS DRAWING TO BE READ IN CONJUNCTION WITH ALL RELEVANT ARCHITECTS & ENGINEERS DRAWINGS & SPECIFICATIONS.
2. DO NOT SCALE. USE FIGURED DIMENSIONS ONLY.
3. THE CONTRACTOR SHALL VERIFY ALL DIMENSIONS & ELEVATIONS WITH ARCHITECTURAL DRAWINGS PRIOR TO START OF CONSTRUCTION. ALL DISCREPANCIES TO BE NOTIFIED, IN WRITING TO ENGINEERS & ARCHITECTS FOR RESOLUTION.
4. ALL DIMENSIONS ON DRAWINGS ARE IN MILLIMETRES UNLESS OTHERWISE NOTED.
5. FOR DETAILS AND SETTING OUT OF RWP, SVP, WVP & ALL OPENINGS SEE THE RELEVANT ARCHITECTS DRAWINGS.
6. FOR RADON BARRIER, D.P.C. & INSULATION DETAILS REFER TO ARCHITECTS DRAWINGS.

Issue Register

No.	Date	Description	Drawn	Checked	Approved
--	--	--	--	--	--
--	--	--	--	--	--
PL1	12/03/21	PLANNING ISSUE	RDS	EJQ	MJP

PLANNING

Martin Peters Associates
Consulting Engineers
Ormonde Road
Kilkenny
R95 AVX8
T: + 353 56 7702761
E: info@mpa.ie
W: www.mpa.ie

Client: KILKENNY COUNTY COUNCIL

Project: FIRE STATION, URLINGFORD, CO. KILKENNY

Drawing Title: PROPOSED SOAKAWAY DETAILS

Project No: 191009 | Scale: A1 - VARIES

Drawing No: 191009/C/035 | Rev: PL1

Drawn: RDS | Checked: EJQ | Date: 08/02/21