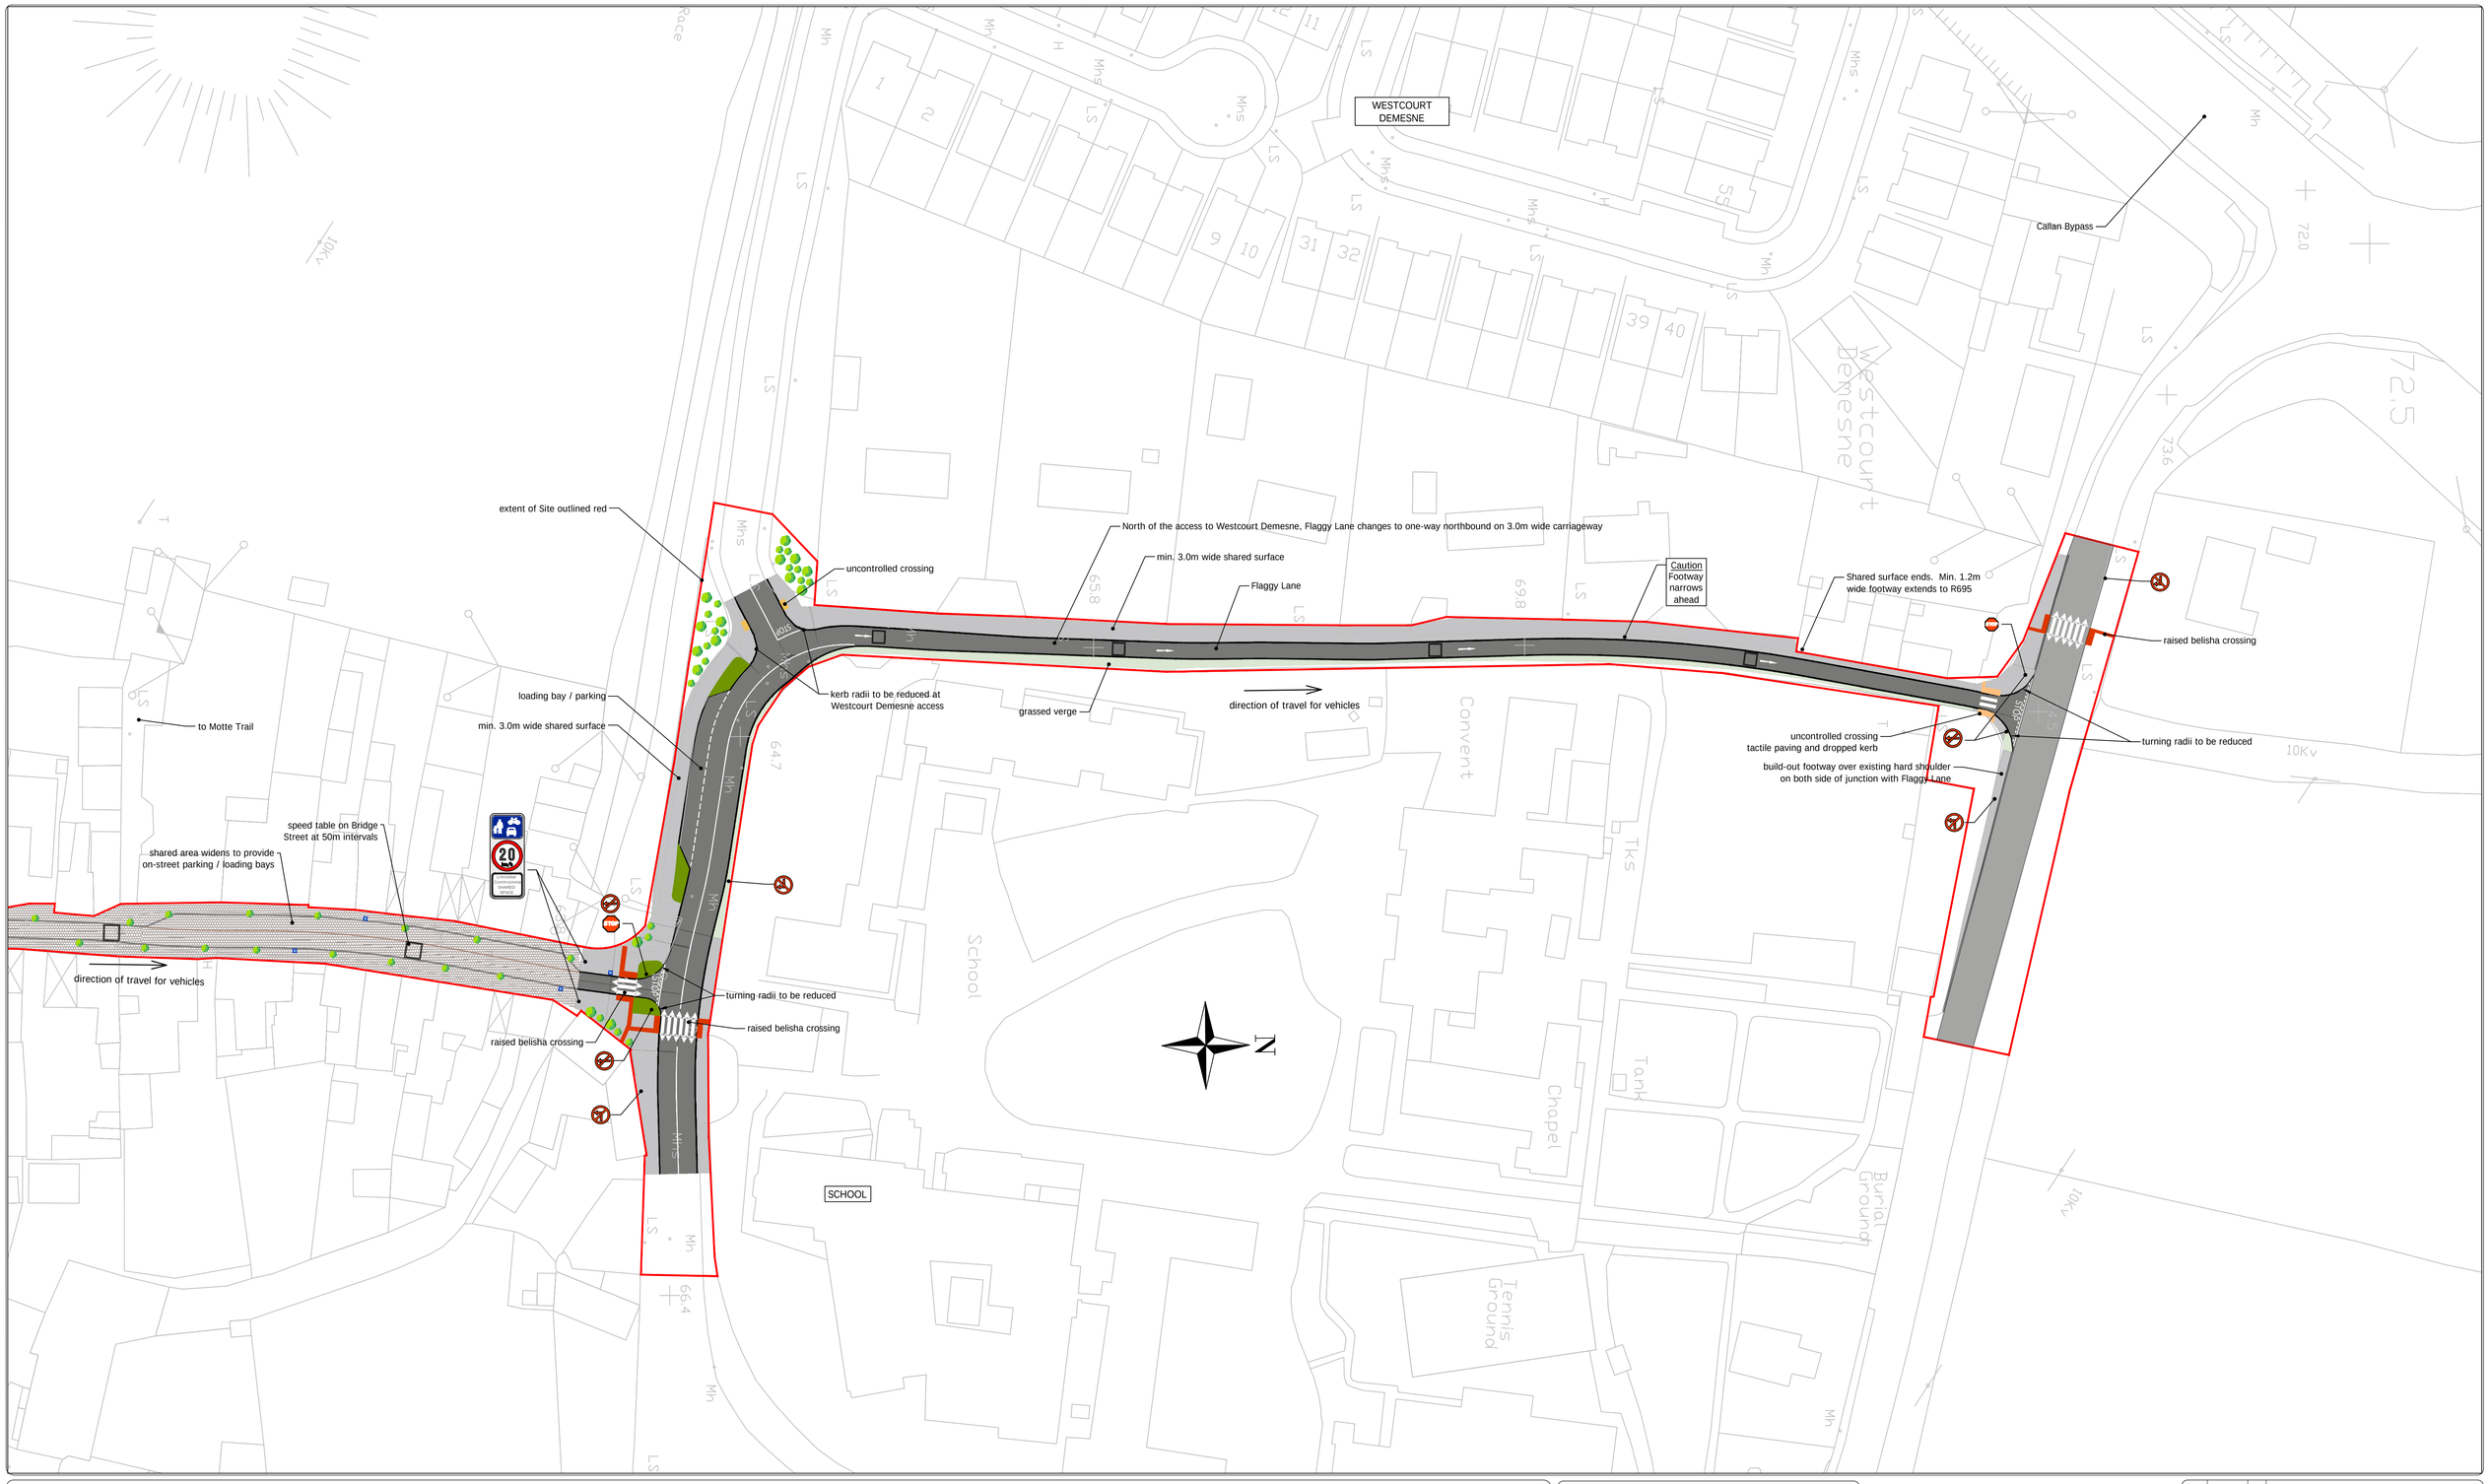

CLIENT
KILKENNY COUNTY COUNCIL

STATUS
FOR APPROVAL PURPOSES ONLY. NOT TO BE USED FOR ANY OTHER PURPOSE.

PROJECT
BRIDGE STREET AND FLAGGY LANE ACTIVE TRAVEL SCHEME CALLAN

TITLE
GENERAL LAYOUT
(Sheet 2 of 2)

OS mapping reproduced under licence.
This drawing is the property of Kilgallen and Partners. Copyright.

KILGALLEN & PARTNERS
CONSULTING ENGINEERS
WELL ROAD, KYLEKIPROE, PORTLAOISE
Tel: +353 57 86 62866, Fax: +353 57 86 62861
E-mail: Info@Kilgallen.ie, Web: www.Kilgallen.ie
3 DANVILLE BUSINESS PARK, KILKENNY
Tel: +353 56 770 1096, Fax: +353 56 770 5077
E-mail: Info@Kilgallen.ie, Web: www.Kilgallen.ie

REV	DATE	BY	DETAILS

DRN:	DRAWING NO.:		REV.:
AC	21087-C-DR-002		PL1
CHKD:	SCALE:	SIZE:	DATE:
PB	1:500 @ A1	A1	23/06/22