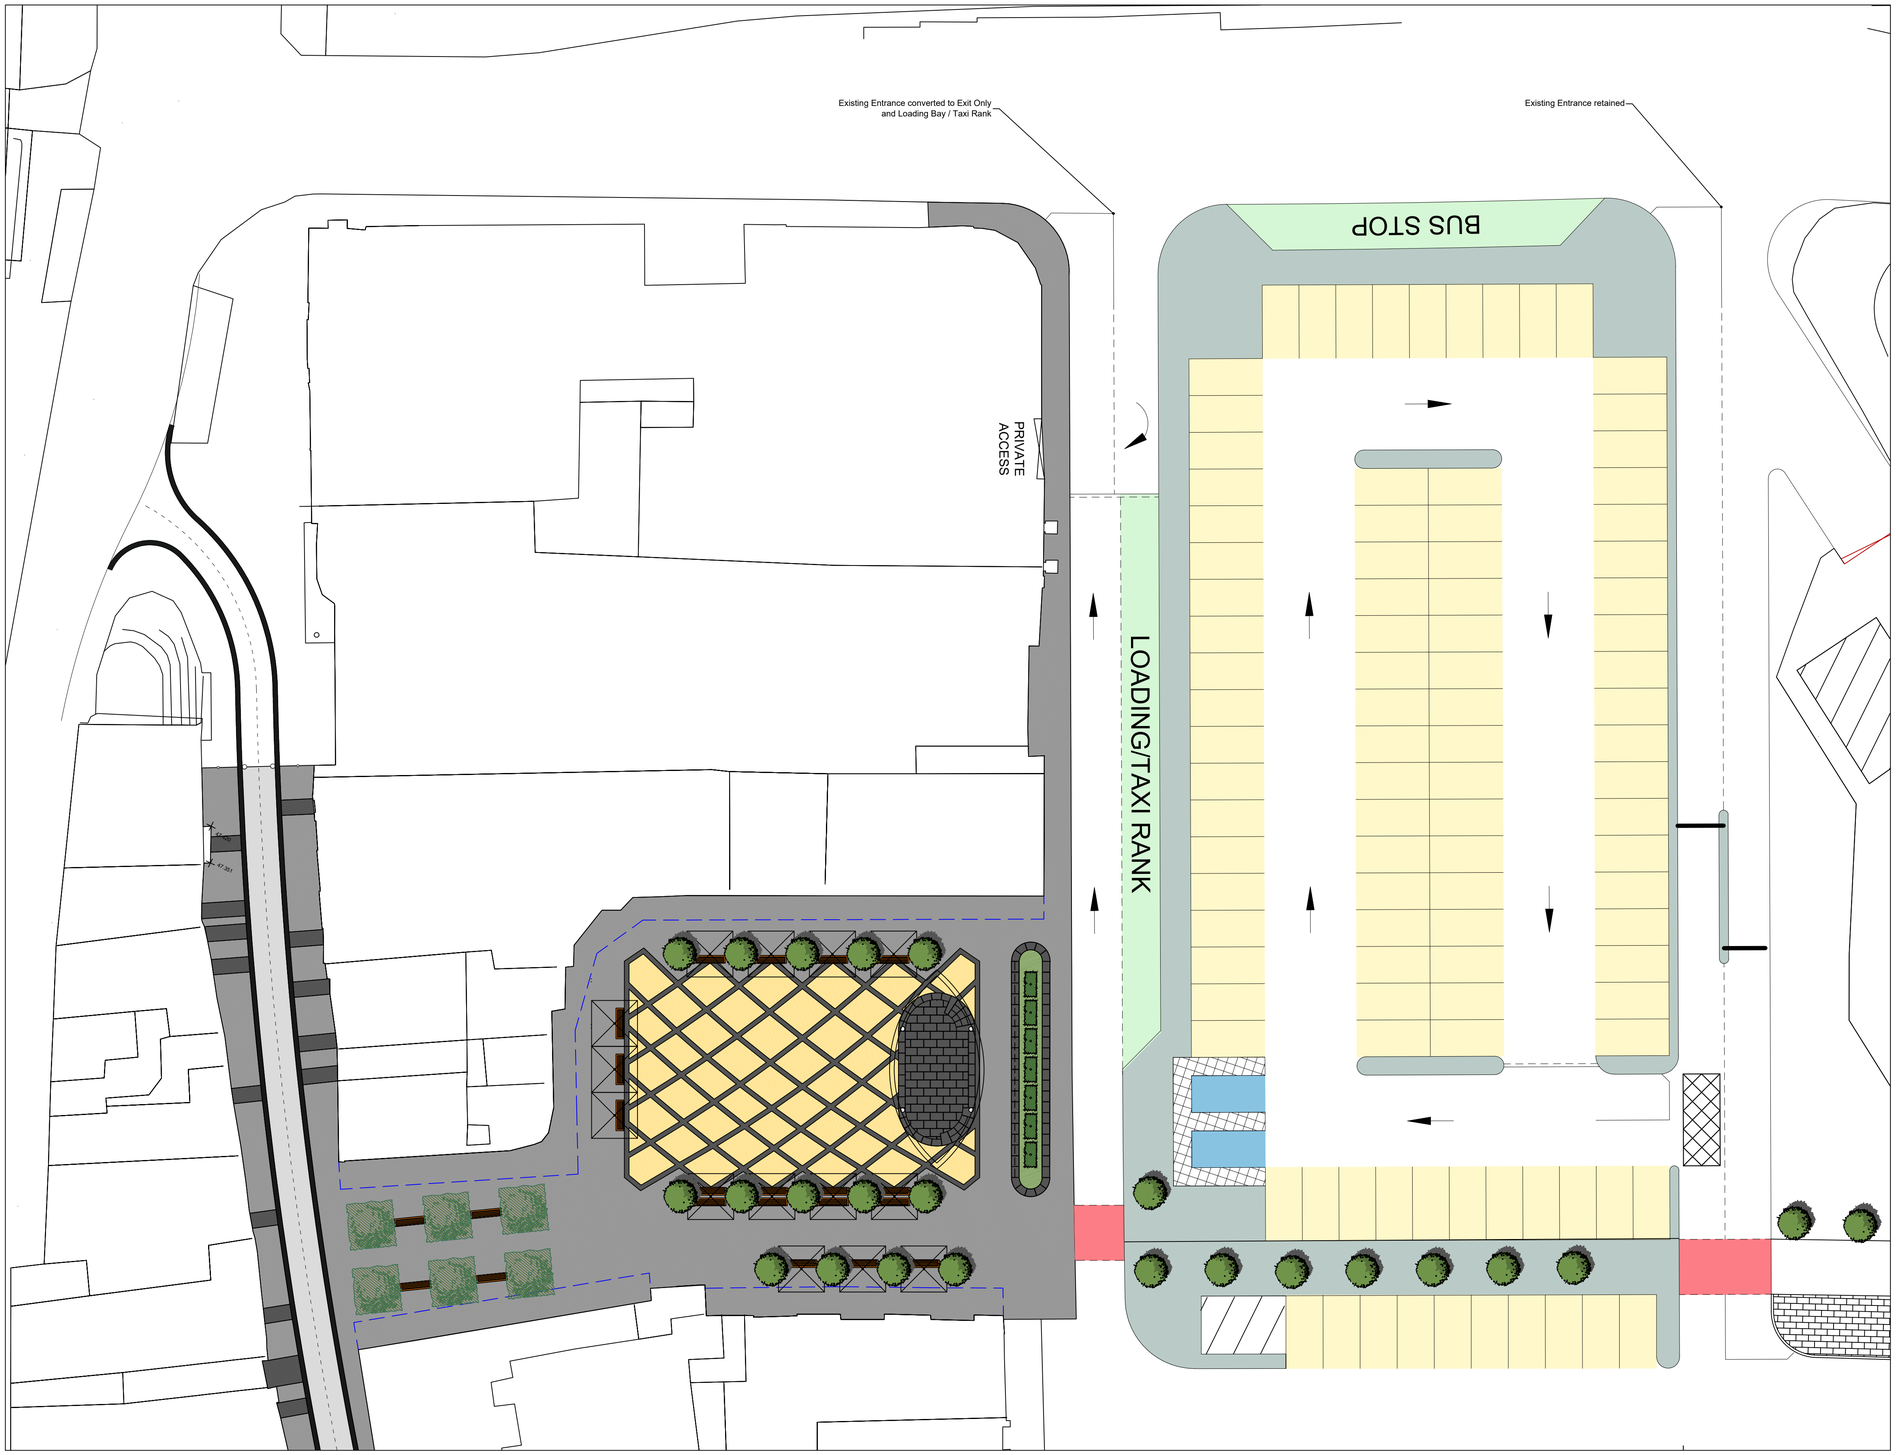

Scale 1:200 @ A1

LEGEND

- Standard Street Tree
- Espalier Tree
- Roof Form Tree
- 3m square Parasol
- Bench seating
- Extents of Potential awnings to Outdoor Dining
- Raised Table Pedestrian Crossing
- Raised Planting Bed finished in Limestone
- Raised Platform finished in Limestone with Roof Structure above

NOTES:

1. PLANNING DRAWING - NOT FOR CONSTRUCTION

CYAL50233107
©Ordnance Survey Ireland. All rights reserved.

Rev.	Date	Description	By	Chkd
A	May 22	First Issue	JJD	JN

Client
Kilkenny County Council
Comhairle Chontae Chill Chainnigh

Project
St. Kieran's Street & Market Yard Urban Enhancement Scheme

Title
Market Square and Market Yard Carpark

Scale 1:200 @ A1

Prepared by: JJD	Checked by: JN	Date: June 2022
Project Director	S. Kelly	
Drawing Status	Draft	

TOBIN CONSULTING ENGINEERS
Digby Brady
rmce Ronan Mealy Consulting Engineers

TOBIN Consulting Engineers will not be liable for any use of this document for any purpose other than that for which it was originally prepared and provided. Except where specifically and explicitly agreed in writing by TOBIN Consulting Engineers, as copyright holder, no part of this document may be reproduced or transmitted in any form and this document shall not be relied upon by any third party for any purpose.

Drawing No. 11253 – 2302

Issue A