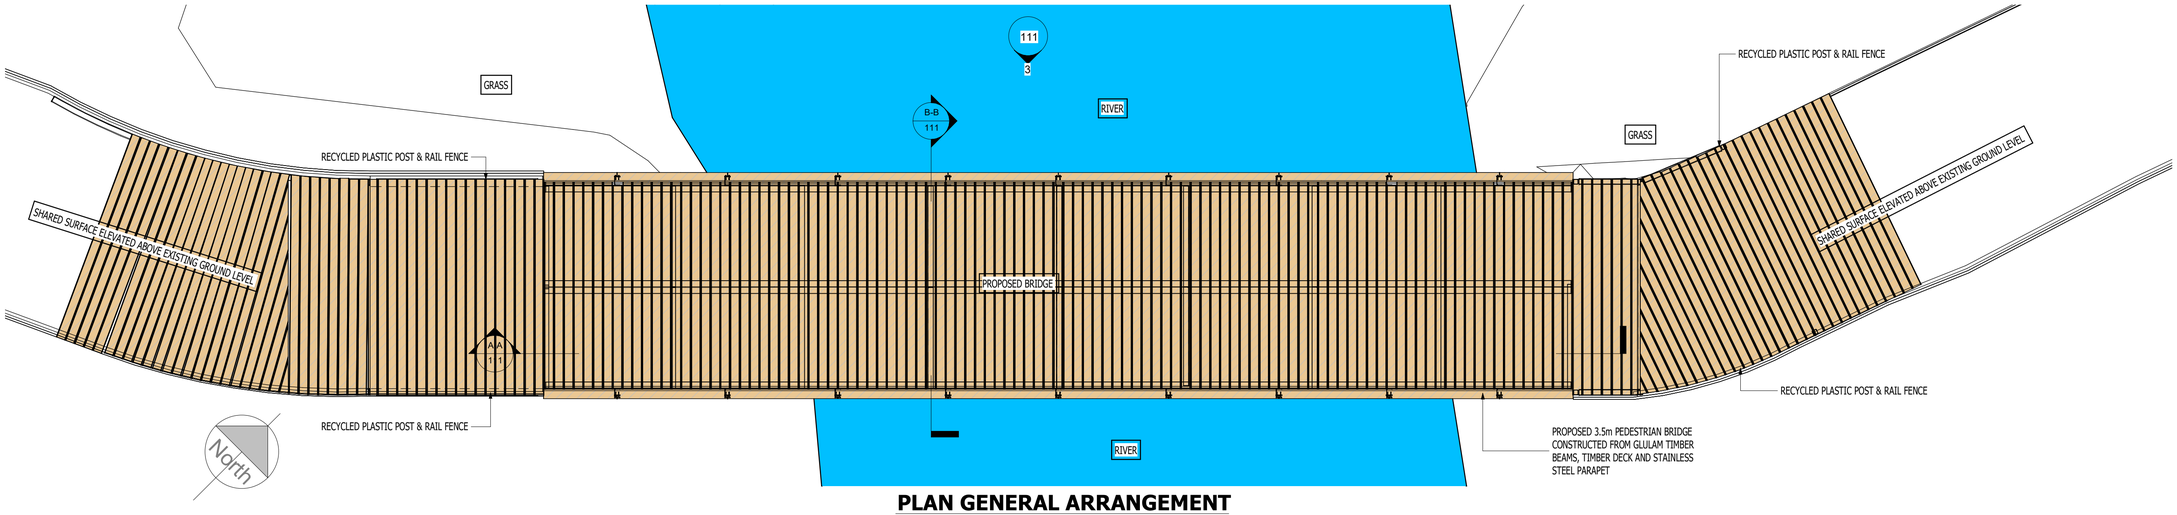

PLAN GENERAL ARRANGEMENT

(SCALE 1 : 50)

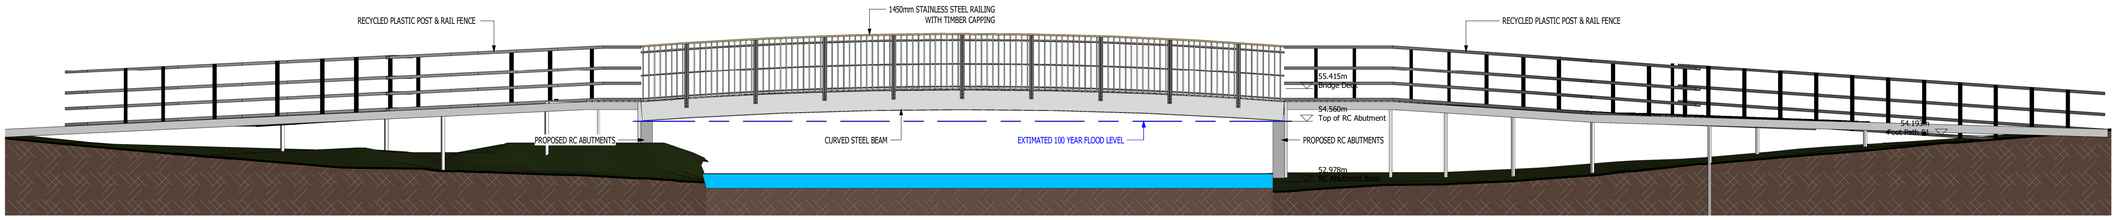

NORTH EAST ELEVATION

(SCALE1 : 80)

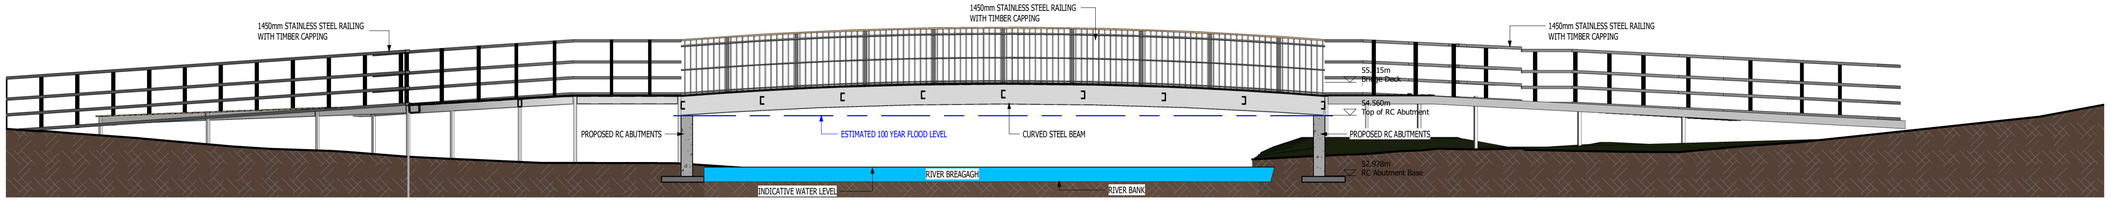

SECTION A-A

(SCALE1 : 80)

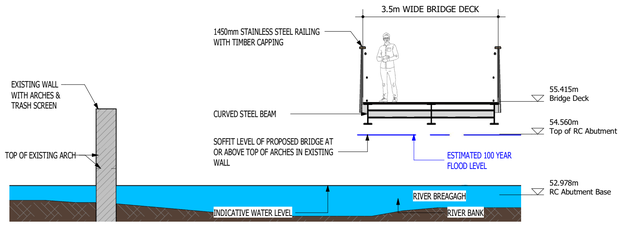

SECTION B-B

(SCALE1 : 80)

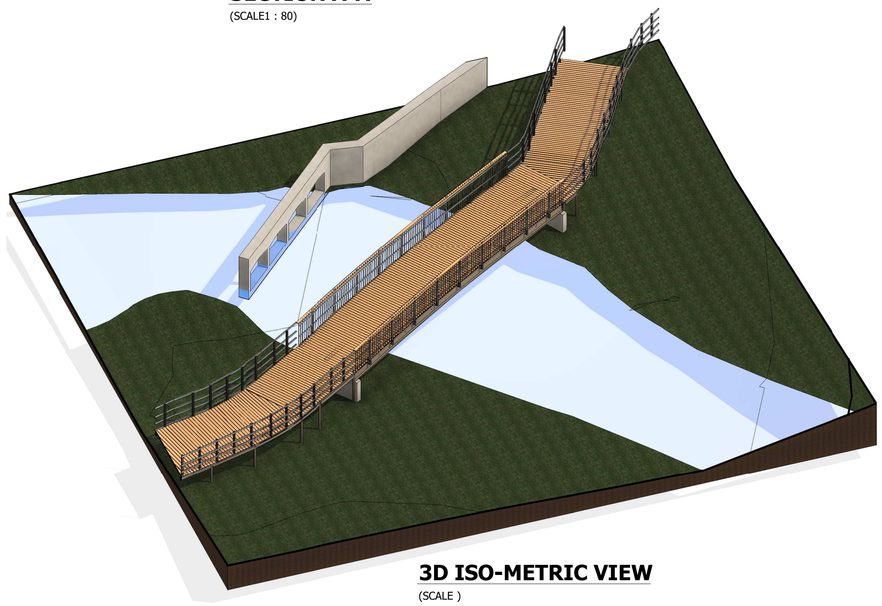

3D ISO-METRIC VIEW

(SCALE)

STEEL BRIDGE MATERIALS:

BRIDGE STRUCTURE TO BE STEEL BEAMS & BRACING

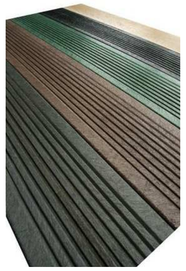

NON-SLIP RECYCLED PLASTIC DECKING BOARDS

NOTE:
ESTIMATED BRIDGE WEIGHT: 7.5 TONNES

NOTES A1

ISSUE	DATE	BY	DETAILS
PL1	07/12/2022	BH	ISSUED FOR PLANNING

THIS DRAWING IS COPYRIGHT OF KILGALLEN AND PARTNERS AND ISSUED UNDER LICENCE

DESIGN
ARCHITECTURAL

STATUS
PLANNING

CLIENT
KILKENNY COUNTY COUNCIL

PROJECT
COOTE'S LANE TO RING ROAD ACTIVE TRAVEL SCHEME

TITLE
OPTION 2 STEEL FRAMED PEDESTRIAN BRIDGE - GENERAL ARRANGEMENTS

KILGALLEN & PARTNERS
CONSULTING ENGINEERS
3 DANVILLE BUSINESS PARK, KILKENNY
Tel: +353 56 770 1090, Fax: +353 56 770 5077
E-mail: Info@Kilgallen.ie, Web: www.kilgallen.ie

DRN:	SCALE:	DRAWING NO.:	ISSUE:
BH	As indicated	21079-S-DR 111	PL1
CHKD: NOC	DATE: 07/12/2022		