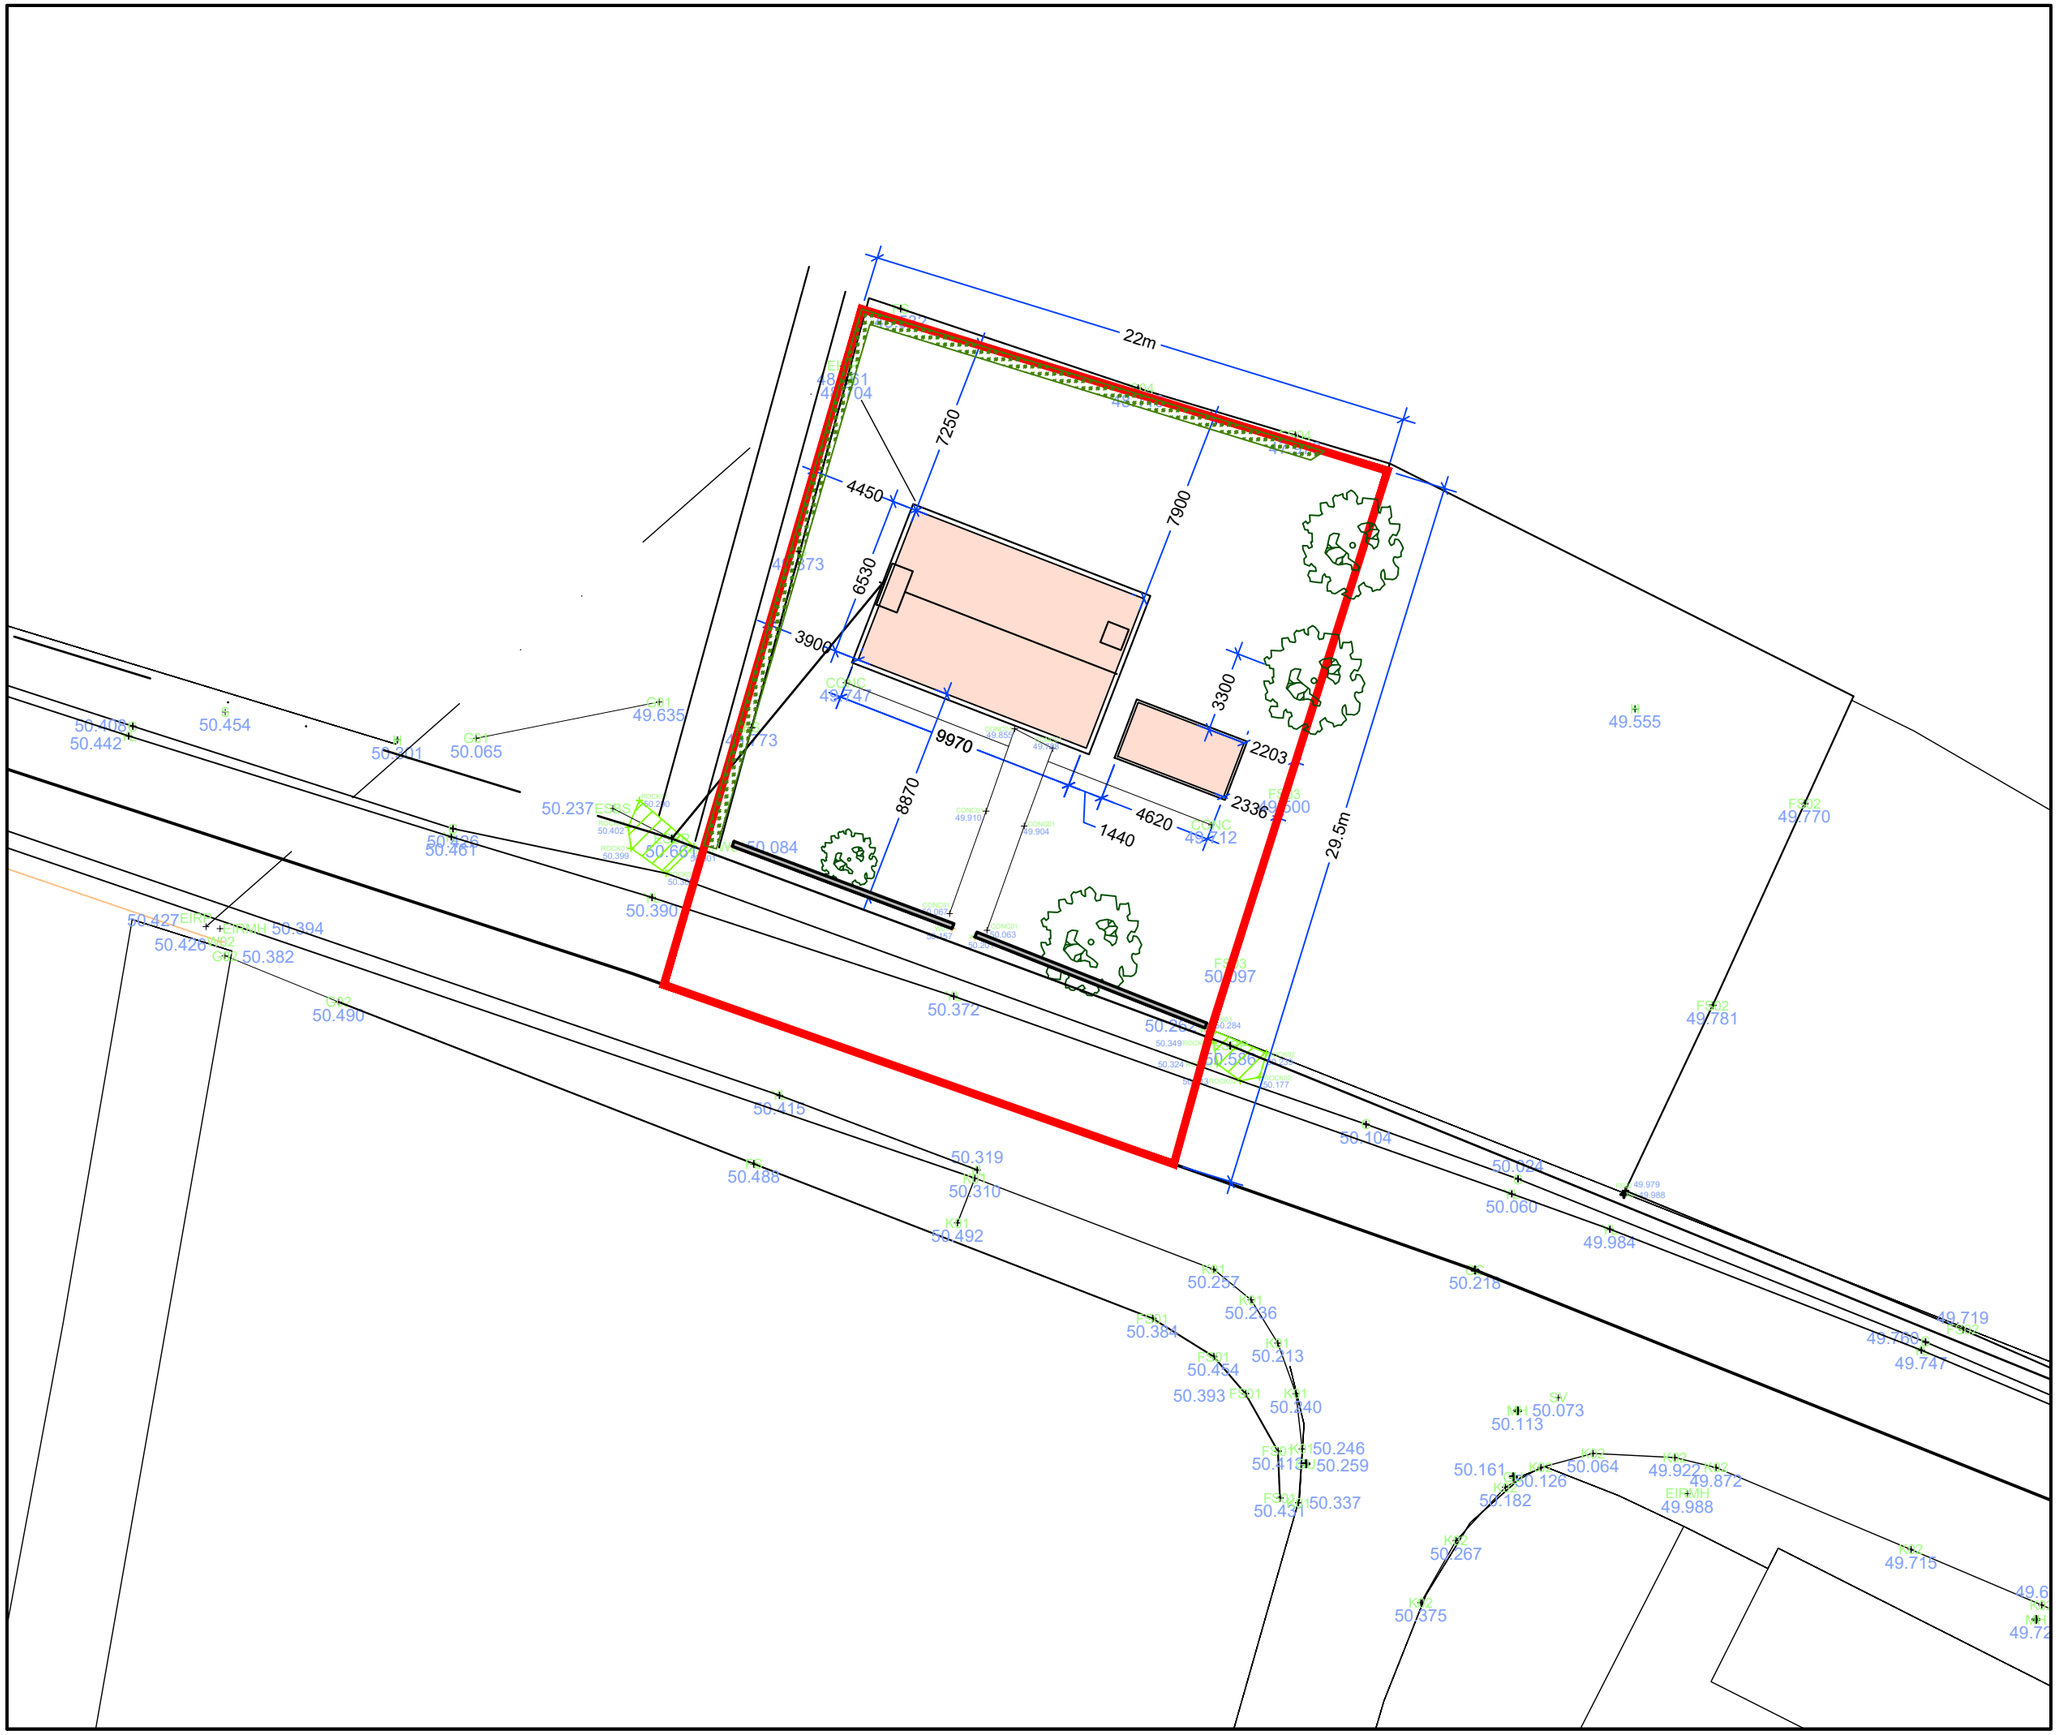

NOTES

DO NOT SCALE FROM THIS DRAWING. USE FIGURED DIMENSIONS ONLY.

VERIFY DIMENSION ON SITE AND REPORT ANY DISCREPANCIES TO KILKENNY COUNTY COUNCIL REP. IMMEDIATELY.

DRAWINGS TO BE READ IN CONJUNCTION WITH ALL SPECIFICATIONS AND OTHER DESIGN TEAM ENGINEERING DRAWINGS.

ALL CONSTRUCTION WORKS TO COMPLY WITH CURRENT BUILDING REGULATIONS.

LEGEND

SITE BOUNDARY AS SHOWN

EXISTING XXX

PROPOSED XXX

N

REV:	DESCRIPTION:	DATE:

HOUSING CAPITAL

Kilkenny County Council
County Hall John Street Kilkenny

Tel: 056 779 4000
E-mail: info@kilkennycoco.ie
Web: www.kilkennycoco.ie

STAGE:	PLANNING	X	TENDER		CONSTRUCTION	

PROJECT: EXTENSIONS & ALTERATIONS
OLD HEALTH CENTRE , KELLS, KILKENNY

DRAWING: **EXISTING SITE LAYOUT**

DRAWN BY:	CN	SCALE:	1/250 @ A3
CHECKED BY:	RV	DATE:	JULY 2023
FILE NO.	**HS 157**	DRAWING NO.	**PL-02**

ALL ORDNANCE SURVEY DATA BASED ON ORDNANCE SURVEY OF IRELAND MAP LICENCE NUMBER 'KILKENNY 2013/27/CCMA'

© COPYRIGHT RESERVED