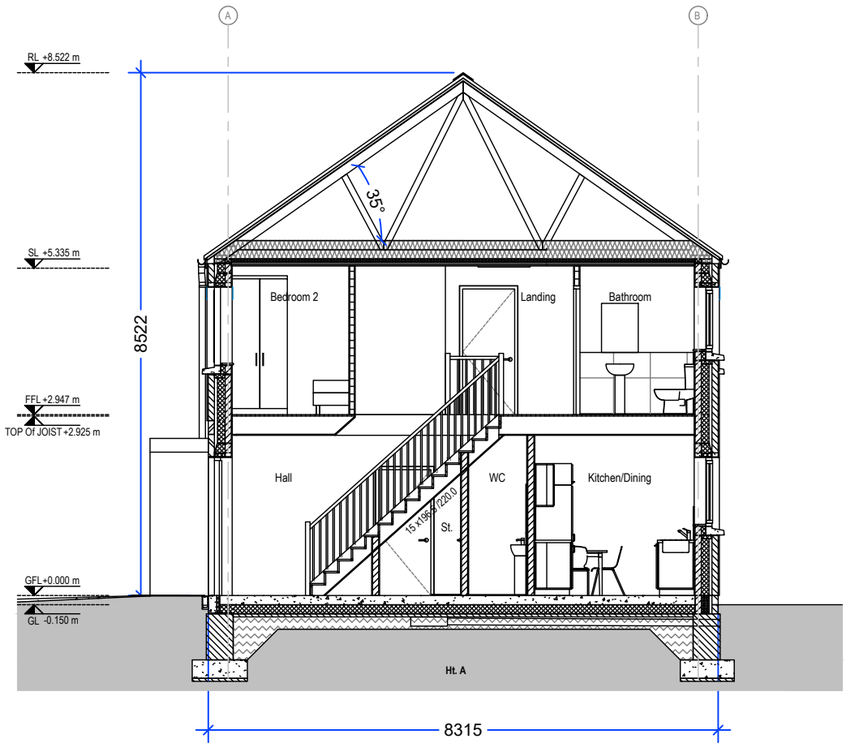

SECTION A-A
SCALE 1/100

KEY PLAN
SCALE 1/1500

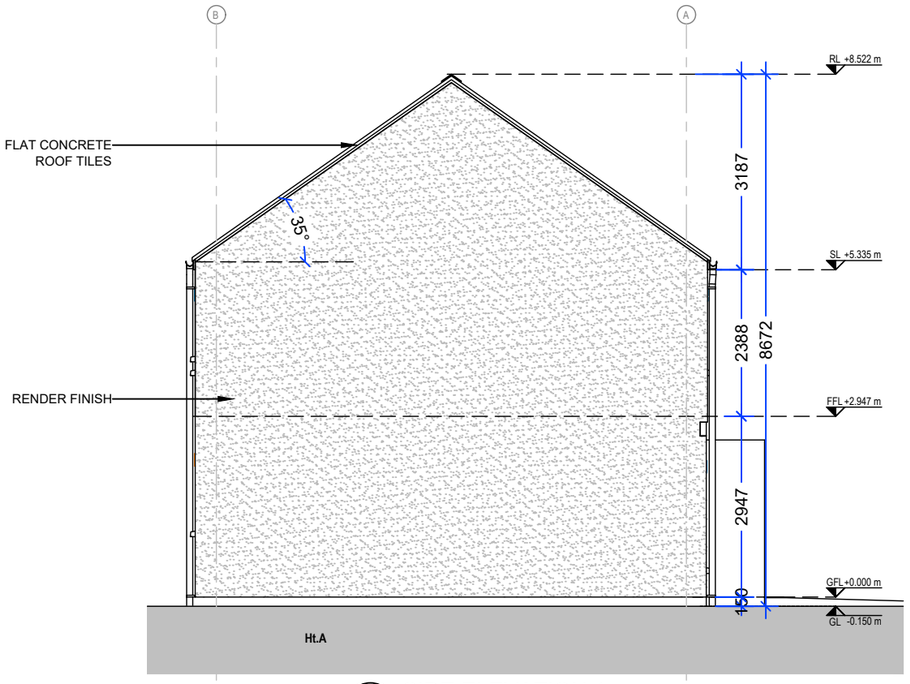

SIDE ELEVATION 1
SCALE 1/100

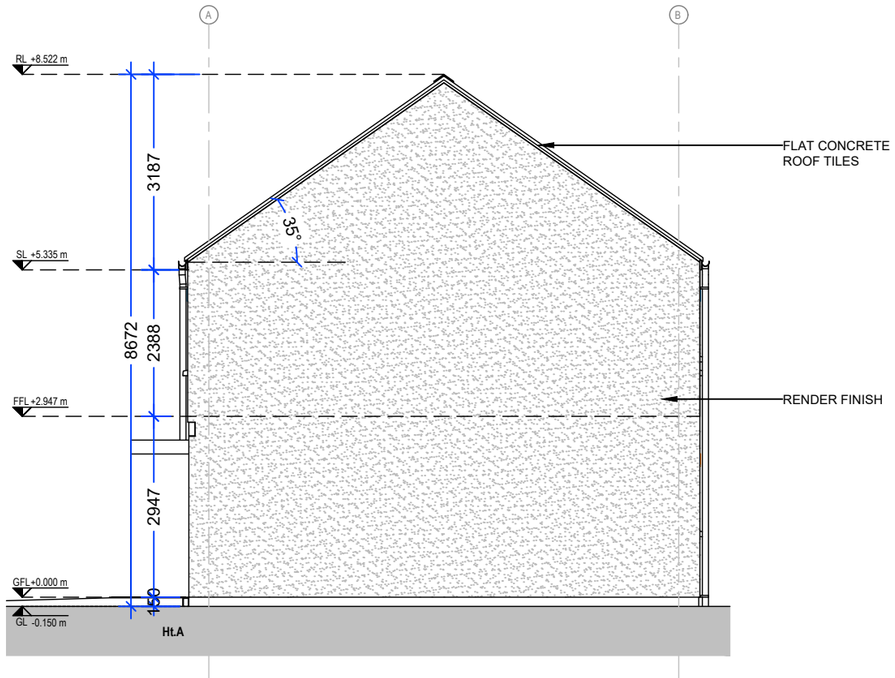

SIDE ELEVATION 2
SCALE 1/100

NOTES

DO NOT SCALE FROM THIS DRAWING. USE FIGURED DIMENSIONS ONLY.

VERIFY DIMENSION ON SITE AND REPORT ANY DISCREPANCIES TO KILKENNY COUNTY COUNCIL REP. IMMEDIATELY.

DRAWINGS TO BE READ IN CONJUNCTION WITH ALL SPECIFICATIONS AND OTHER DESIGN TEAM ENGINEERING DRAWINGS.

ALL CONSTRUCTION WORKS TO COMPLY WITH CURRENT BUILDING REGULATIONS.

KEY:

- Selected Brick to Outer Leaf Type and Colour To Be Approved By The Architects
- Blockwork (Blocks to Enginners spec.)
- Concrete
- Stud Walls
- Insulation (see Architects spec.)
- Expansion Joint
- Cavity Barrier (1hour)

Rev.	Description	Date

HOUSING CAPITAL SECTION

Comhairle Chontae Chill Chainnigh
Kilkenny County Council
County Hall John Street Kilkenny
Tel: 056 779 4000
E-mail: info@kilkennycoco.ie
Web: www.kilkennycoco.ie

PLANNING	X	TENDER		CONSTRUCTION	

PROJECT: An Tobar Tobernapeastia
Freshford
BLOCK 1 (AAA) - 2BED/4P

DRAWING: Proposed Section & Side Elevations

DRAWN BY:
CHECKED BY:
SCALE: as shown @ A3
DATE: October 2023
FILE No.: HS 158
DRAWING No.: PL201-SEMI-D (AA)

ALL ORDNANCE SURVEY DATA BASED ON ORDNANCE SURVEY OF IRELAND MAP LICENCE NUMBER "2013/27/CCMA/KILKENNY"
© COPYRIGHT RESERVED