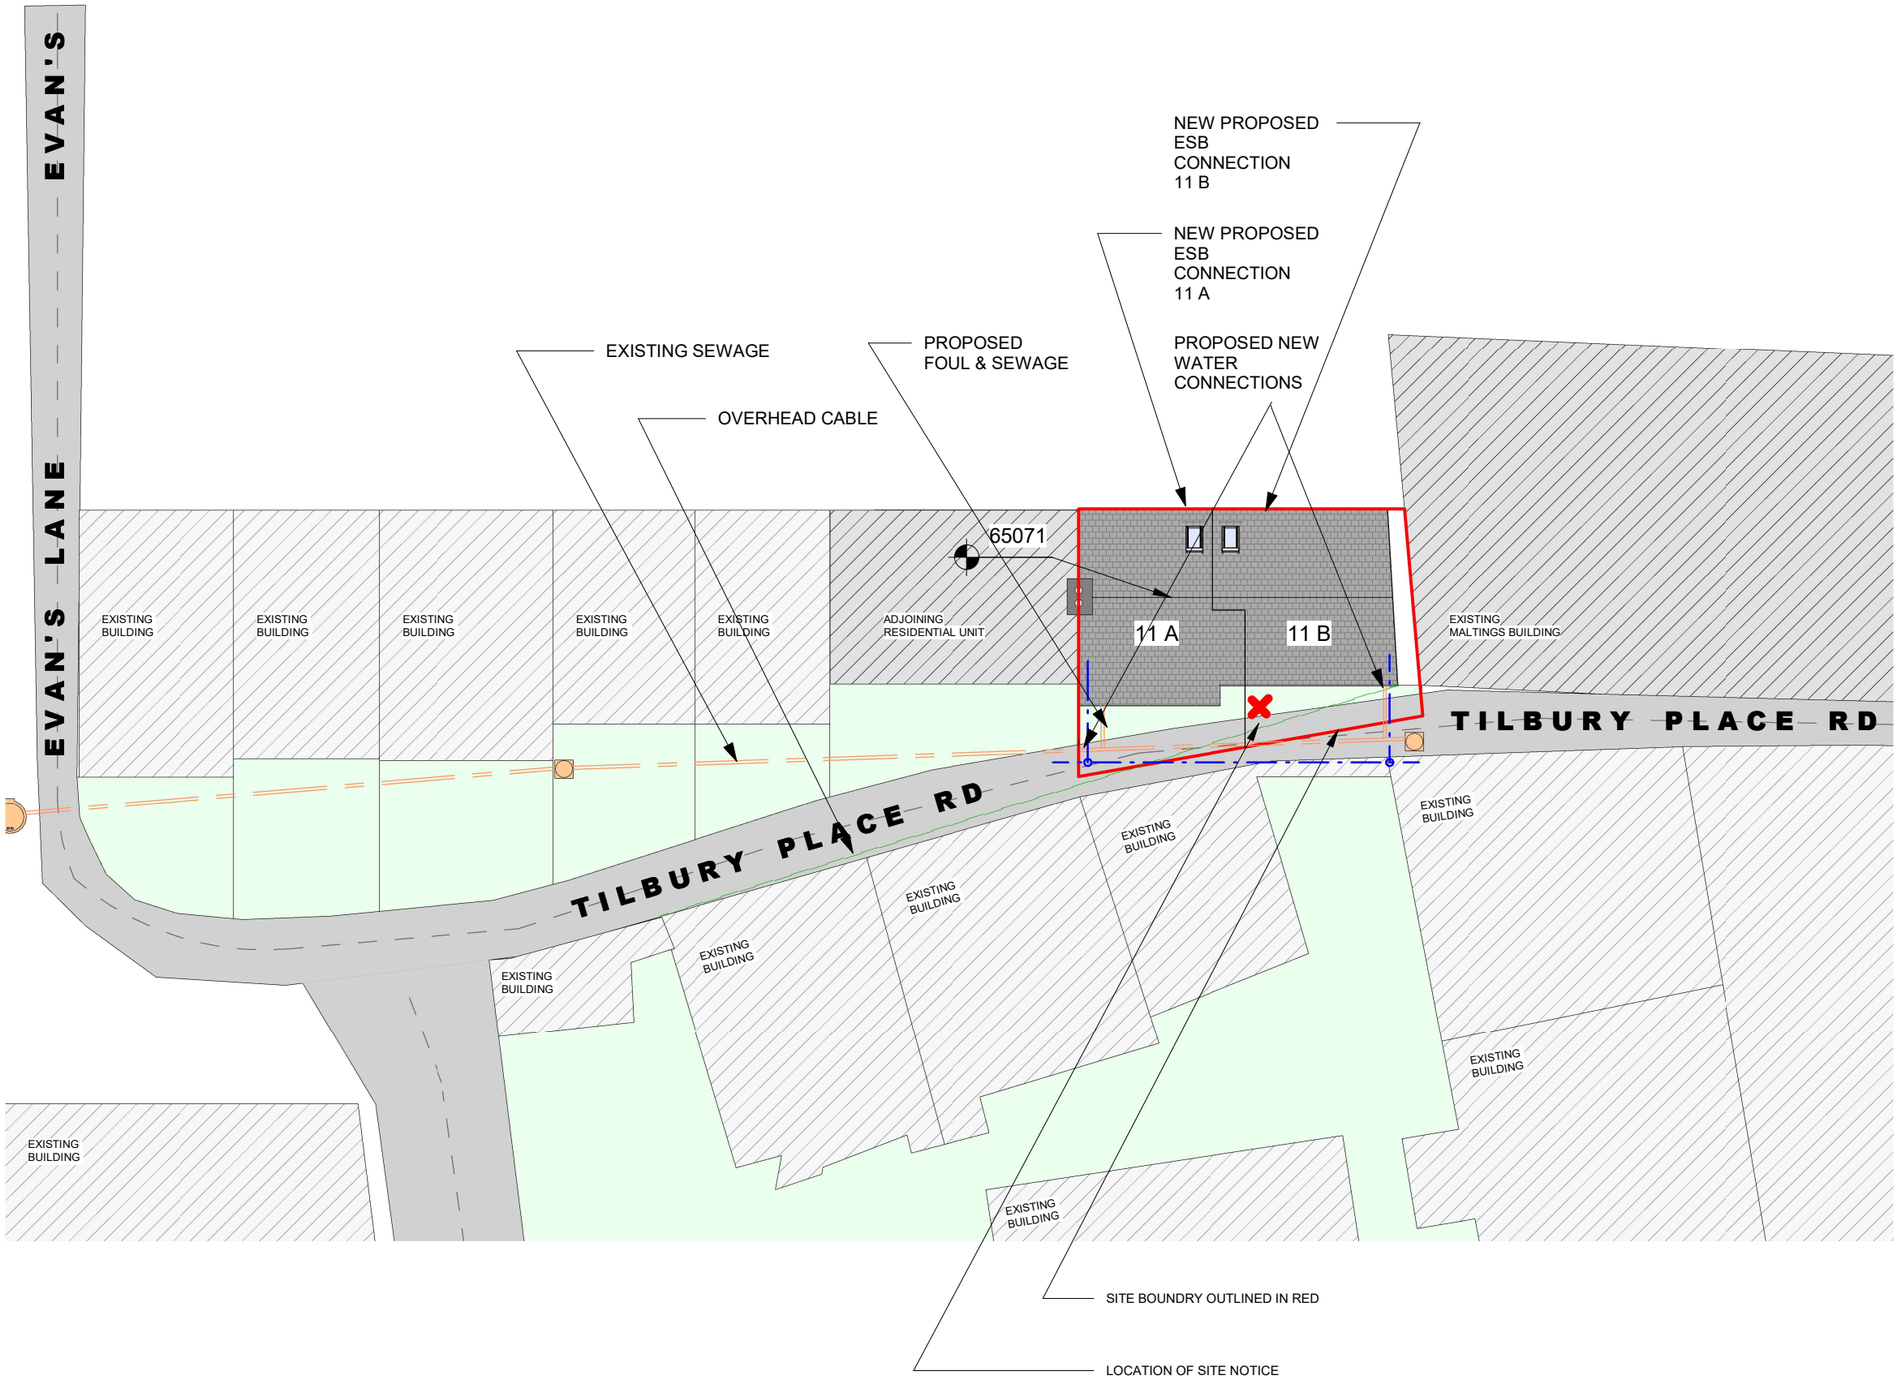

Proposed Site Plan

1 : 200

N

REV:	DESCRIPTION:	DATE:

HOUSING CAPITAL SECTION

Kilkenny County Council
County Hall John Street Kilkenny
Tel : 056 779 4000
Email : info@kilkennycoco.ie
Web : www.kilkennycoco.ie

STAGE:	PLANNING		TENDER	X	CONSTRUCTION	X

PROJECT: Proposed Renovation of House at 11 Tilbury Place

DRAWING: Proposed Site Layout

DRAWN BY:	S. TREANOR	SCALE: @A3	As Indicated
CHECKED BY:	P. TALLIS	DATE:	22/05/23
FILE No.	HS - 173	DRAWING No.	T- 03

ALL ORDNANCE SURVEY DATA BASED ON ORDNANCE SURVEY OF IRELAND MAP LICENCE NUMBER "2013/27/CCMA/KILKENNY"
© COPYRIGHT RESERVED