DO NOT SCALE FROM THIS DRAWING. USE FIGURED DIMENSIONS IN ALL CASES.
VERIFY DIMENSIONS ON SITE AND REPORT ANY DISCREPANCIES TO THE ARCHITECTS IMMEDIATELY.
THIS DRAWING TO BE READ IN CONJUNCTION WITH THE ARCHITECTS SPECIFICATION.
THIS DRAWING IS COPYRIGHT AND MAY ONLY BE REPRODUCED WITH THE ARCHITECTS PERMISSION.

EXISTING

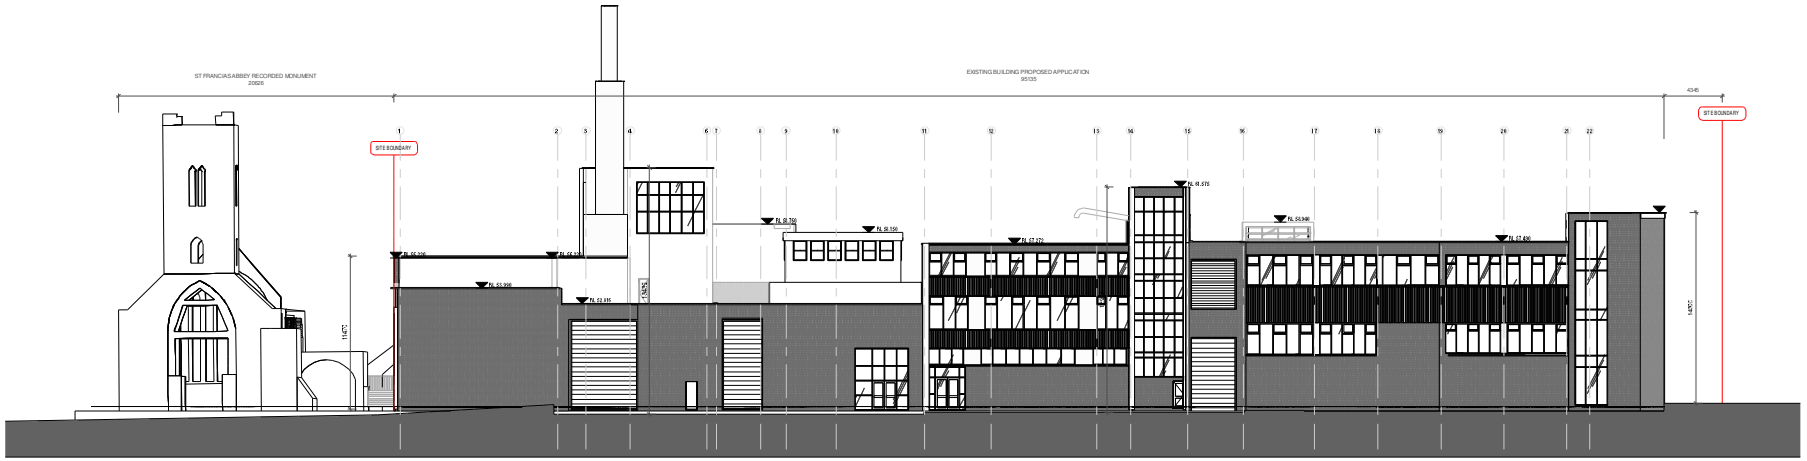

2 04 Existing West Elevation

1 : 200

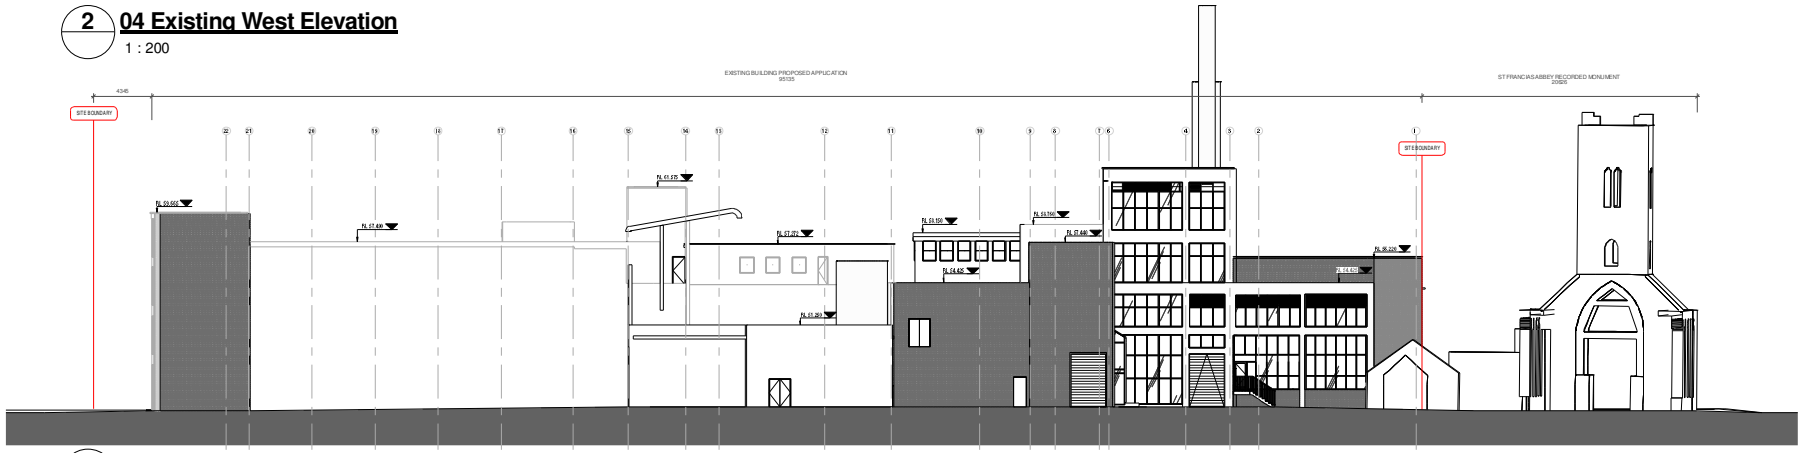

3 03 Existing East Elevation

1 : 200

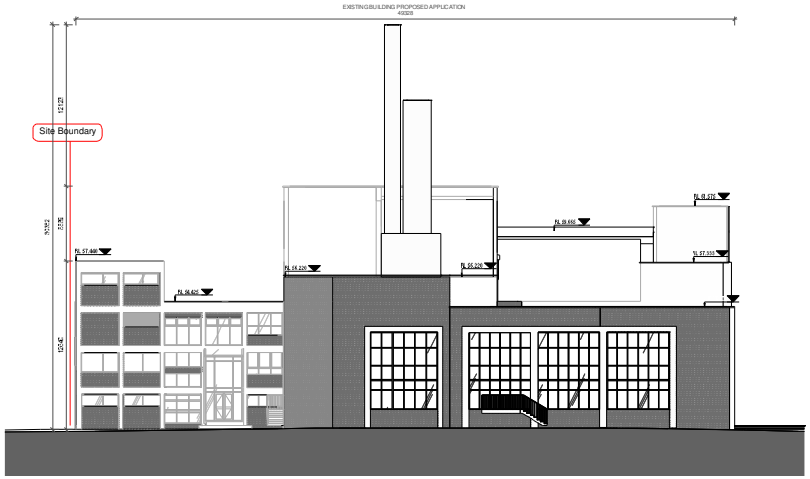

1 01 Existing North Elevation

1 : 200

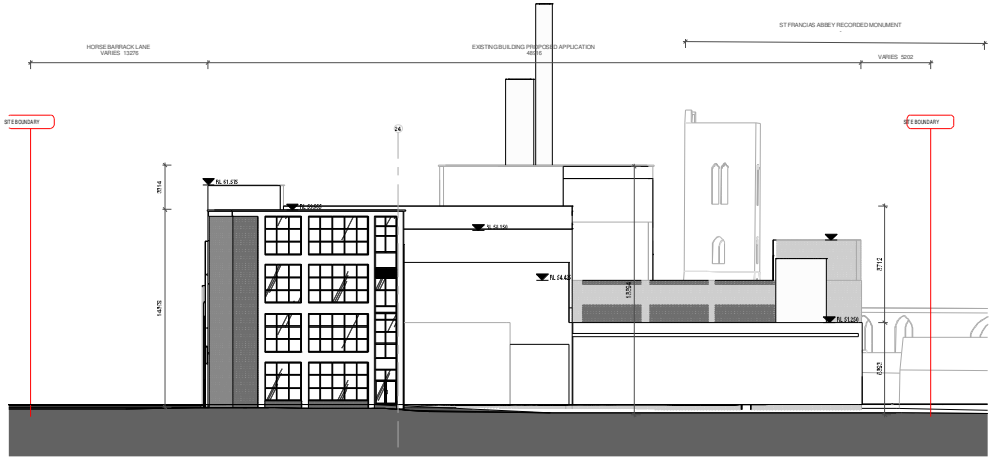

4 02 Existing South Elevation

1 : 200

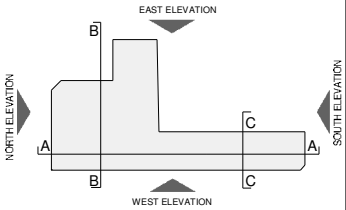

DRG. SERIES
3.0 PLANNING

REV	DATE	DRN	NOTES

reddy architecture + urbanism

JOB
Brewhouse Redevelopment
St.Francis Abbey Brewery
Kilkenny

CLIENT
Kilkenny County Council

TITLE
Building 09 Existing Elevations

DATE 22/10/2015 18:44:46 | SCALE As indicated@ A1
DRN B. Fitzgerald | CHECKED R. Kelleher

DUBLIN OFFICE
DARTRY MILLS,
DARTRY ROAD,
DUBLIN 6,
IRELAND
Tel: + 353 (1) 498 7000
Fax: + 353 (1) 498 7001
info@reddyarchitecture.com
www.reddyarchitecture.com

KILKENNY OFFICE
41 DEAN STREET,
KILKENNY,
IRELAND
Tel: + 353 (56) 776 2697
kilkenny@reddyarchitecture.com
www.reddyarchitecture.com

JOB NUMBER	DRWG NUMBER	REVISION
14-215	3.0_200	

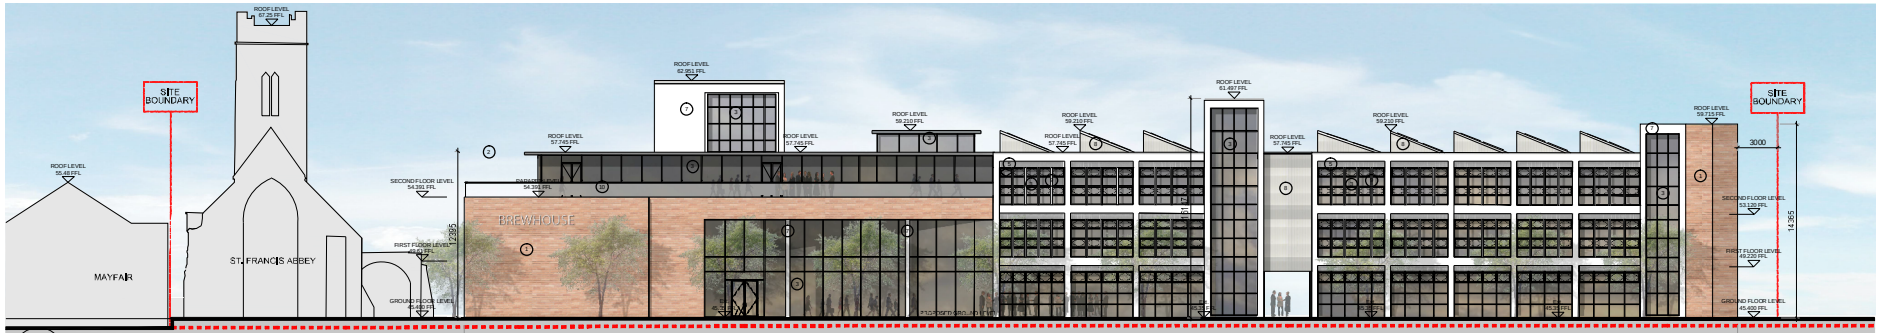

01 100 WEST ELEVATION
1:200

02 100 EAST ELEVATION
1:200

03 100 SOUTH ELEVATION
1:200

04 100 NORTH ELEVATION
1:200

ORIGINAL SHEET SIZE = A1

DO NOT SCALE FROM THIS DRAWING. USE FIGURED DIMENSIONS IN ALL CASES. VERIFY DIMENSIONS ON SITE AND REPORT ANY DISCREPANCIES TO THE ARCHITECTS IMMEDIATELY. THIS DRAWING TO BE READ IN CONJUNCTION WITH THE ARCHITECTS SPECIFICATION. © THIS DRAWING IS COPYRIGHT AND MAY ONLY BE REPRODUCED WITH THE ARCHITECTS PERMISSION.

NOTES

1. BRICK TO MATCH EXISTING
2. SELECTED ALUMINIUM FLASHY
3. SELECTED GLAZING
4. METAL EXTERIOR CLADDING TYPE 1
5. MOSAIQUE
6. METAL EXTERIOR CLADDING TYPE 2
7. RENDER
8. SELECTED OPAQUE GLASS
9. VERTICAL BRISE-SOLEIL
10. FRAMELESS GLASS BALLUSTRADE

REV	DTE	DRN	ISSUE

architecture+urbanism
Reddy Architecture + Urbanism
Kilkenny Office,
41 Dean Street, Kilkenny
T: +353 (0)56 7762697
W: www.reddyarchitecture.com
E: kilkenny@reddyarchitecture.com

3.0 PLANNING

JOB
Brewhouse Redevelopment
St Francis Abbey Brewhouse
Kilkenny

CLIENT
Kilkenny County Council

DRAWING
Proposed Rendered Elevations

DATE	2015.10.12	SCALE	1:200 @ A1
DRN.	BLR	CHECKED	RK
JOB NO.		DWG NO.	REVISION
14-215		3.0_201	

DO NOT SCALE FROM THIS DRAWING. USE FIGURED DIMENSIONS IN ALL CASES.
VERIFY DIMENSIONS ON SITE AND REPORT ANY DISCREPANCIES TO THE ARCHITECTS IMMEDIATELY.
THIS DRAWING TO BE READ IN CONJUNCTION WITH THE ARCHITECTS SPECIFICATION.
THIS DRAWING IS COPYRIGHT AND MAY ONLY BE REPRODUCED WITH THE ARCHITECTS PERMISSION.

EXISTING & PROPOSED

LEGEND
- EXISTING CONSTRUCTION
- NEW CONSTRUCTION

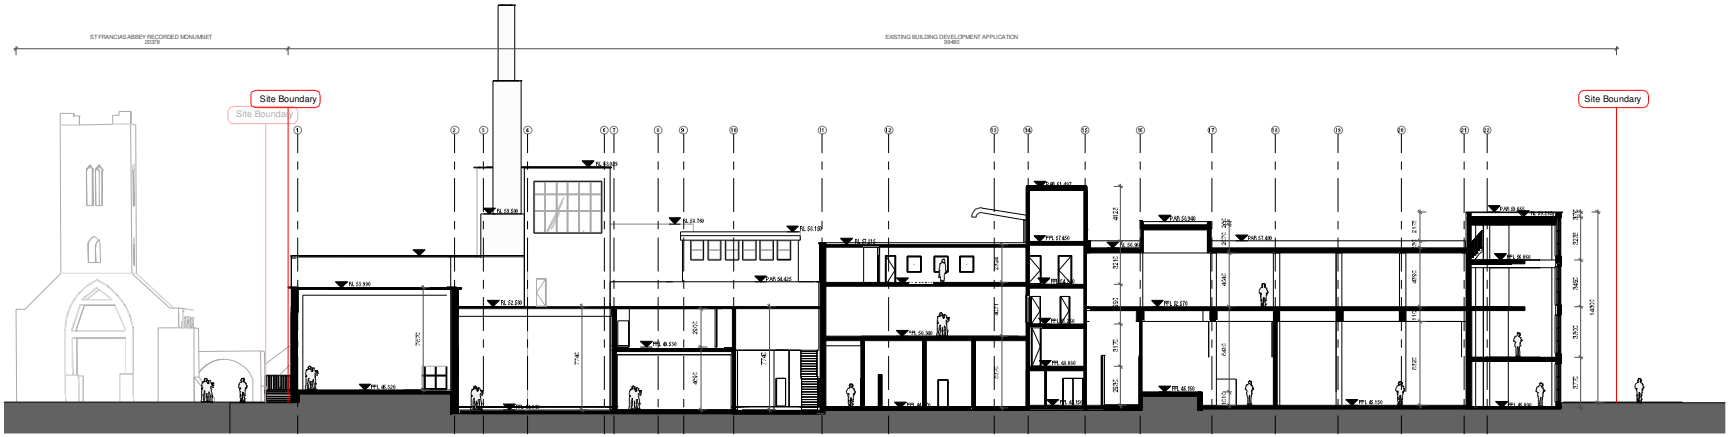

1 Existing Section AA
1 : 200

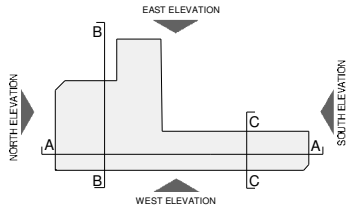

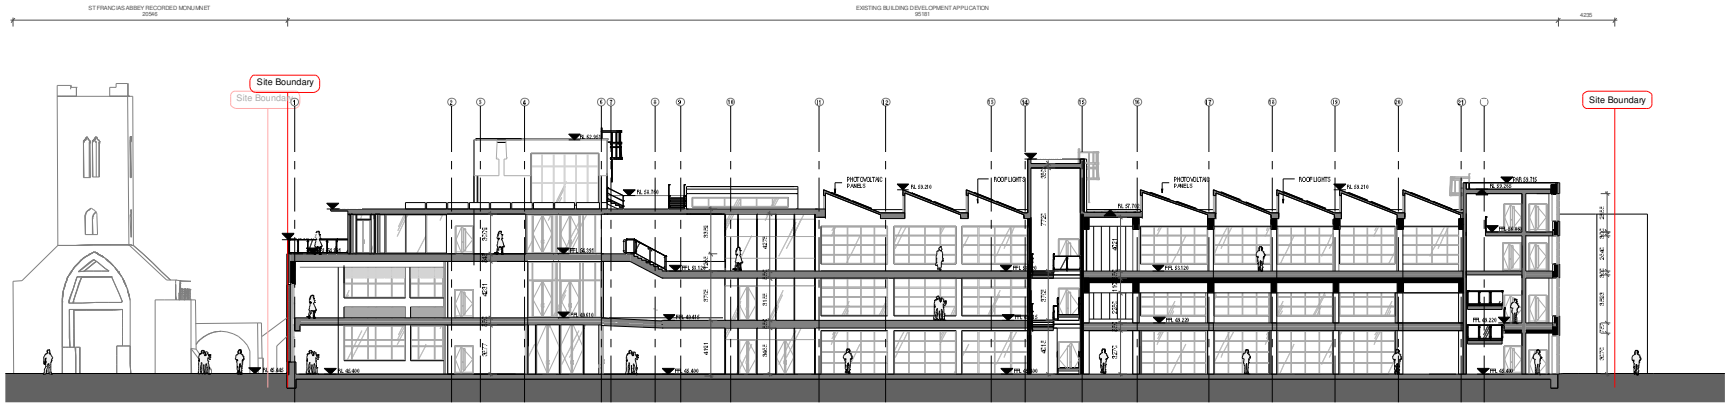

2 Proposed. Section AA
1 : 200

DRG. SERIES
3.0 PLANNING

REV	DATE	DRN	NOTES

reddy architecture + urbanism

JOB
Brewhouse Redevelopment
St.Francis Abbey Brewery
Kilkenny

CLIENT
Kilkenny County Council

TITLE
Building 09 Proposed & Existing Sections A-A

DATE 22/10/2015 18:03:55 | SCALE As indicated@ A1
DRN B. Fitzgerald | CHECKED R. Kelleher

DUBLIN OFFICE
DARTRY MILLS,
DARTRY ROAD,
DUBLIN 6,
IRELAND
Tel: + 353 (1) 498 7000
Fax: + 353 (1) 498 7001
into@reddyarchitecture.com
www.reddyarchitecture.com

KILKENNY OFFICE
41 DEAN STREET,
KILKENNY,
IRELAND
Tel: + 353 (56) 776 2697
kilkenny@reddyarchitecture.com
www.reddyarchitecture.com

JOB NUMBER	DRWG NUMBER	REVISION
14-215	3.0_300	

DO NOT SCALE FROM THIS DRAWING. USE FIGURED DIMENSIONS IN ALL CASES.
VERIFY DIMENSIONS ON SITE AND REPORT ANY DISCREPANCIES TO THE ARCHITECTS IMMEDIATELY.
THIS DRAWING TO BE READ IN CONJUNCTION WITH THE ARCHITECTS SPECIFICATION.
THIS DRAWING IS COPYRIGHT AND MAY ONLY BE REPRODUCED WITH THE ARCHITECTS PERMISSION.

EXISTING & PROPOSED

LEGEND
- EXISTING CONSTRUCTION
- NEW CONSTRUCTION

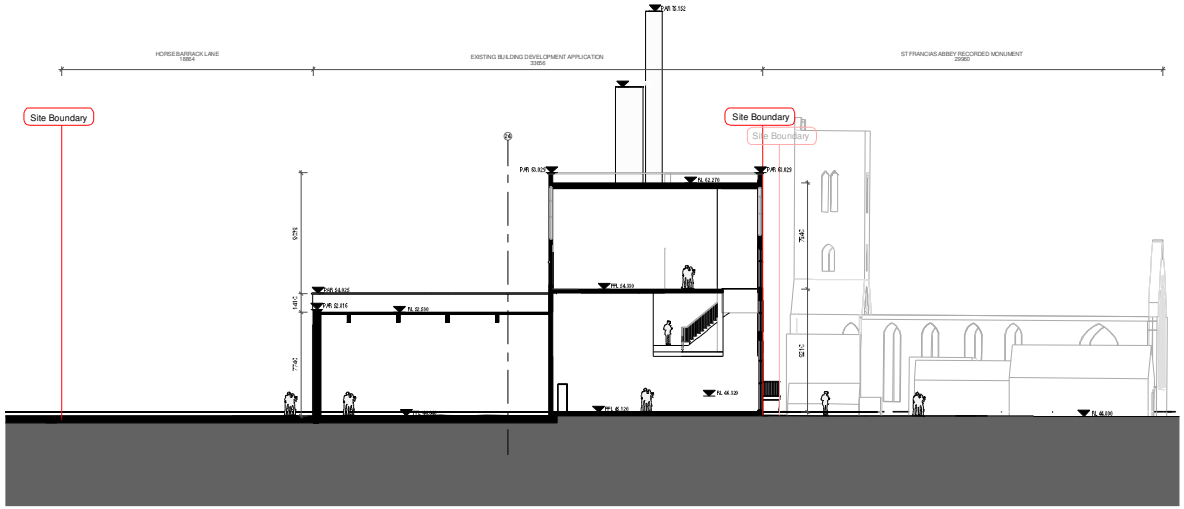

1 Existing Section BB.
1 : 200

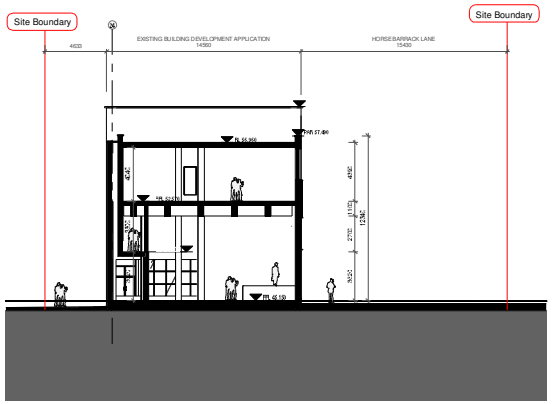

2 Existing Section CC.
1 : 200

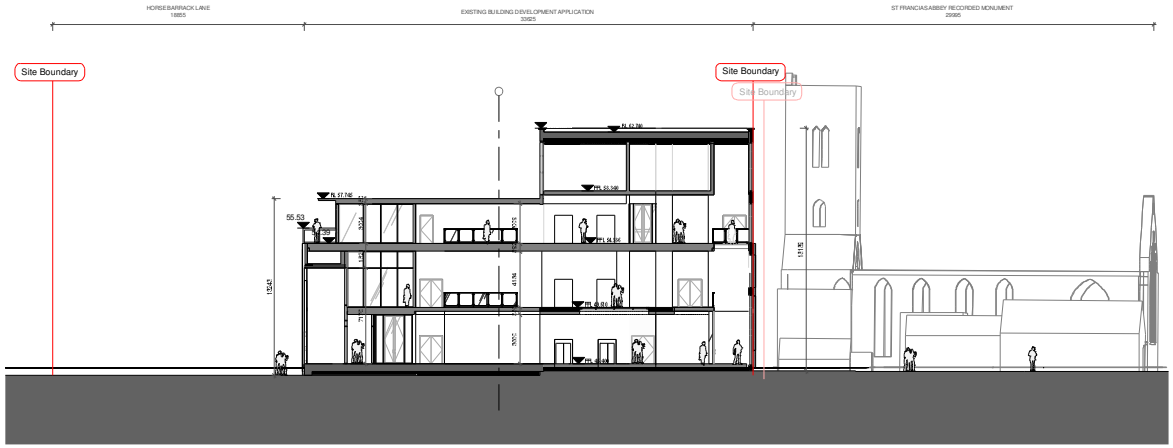

3 Proposed Section BB.
1 : 200

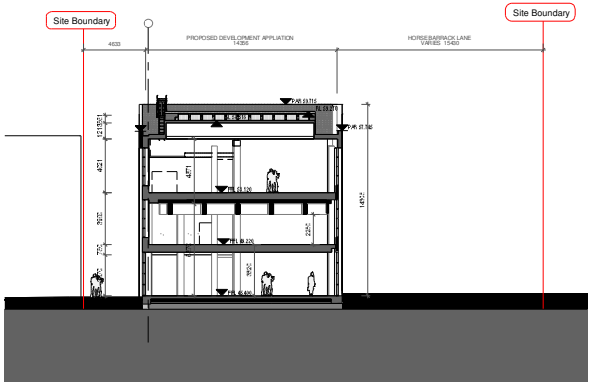

4 Proposed Section CC.
1 : 200

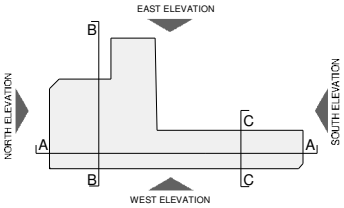

DRG. SERIES
3.0 PLANNING

REV	DATE	DRN	NOTES

reddy architecture + urbanism

JOB
Brewhouse Redevelopment
St.Francis Abbey Brewery
Kilkenny

CLIENT
Kilkenny County Council

TITLE
Building 09 Section BB CC

DATE 22/10/2015 18:02:45 | SCALE As indicated@ A1
DRN B. Fitzgerald | CHECKED R. Kelleher

DUBLIN OFFICE
DARTRY MILLS,
DARTRY ROAD,
DUBLIN 6,
IRELAND
Tel: + 353 (1) 498 7000
Fax: + 353 (1) 498 7001
into@reddyarchitecture.com
www.reddyarchitecture.com

KILKENNY OFFICE
41 DEAN STREET,
KILKENNY,
IRELAND
Tel: + 353 (56) 776 2697
kilkenny@reddyarchitecture.com
www.reddyarchitecture.com

JOB NUMBER 14-215 | DRWG NUMBER 3.0_301 | REVISION