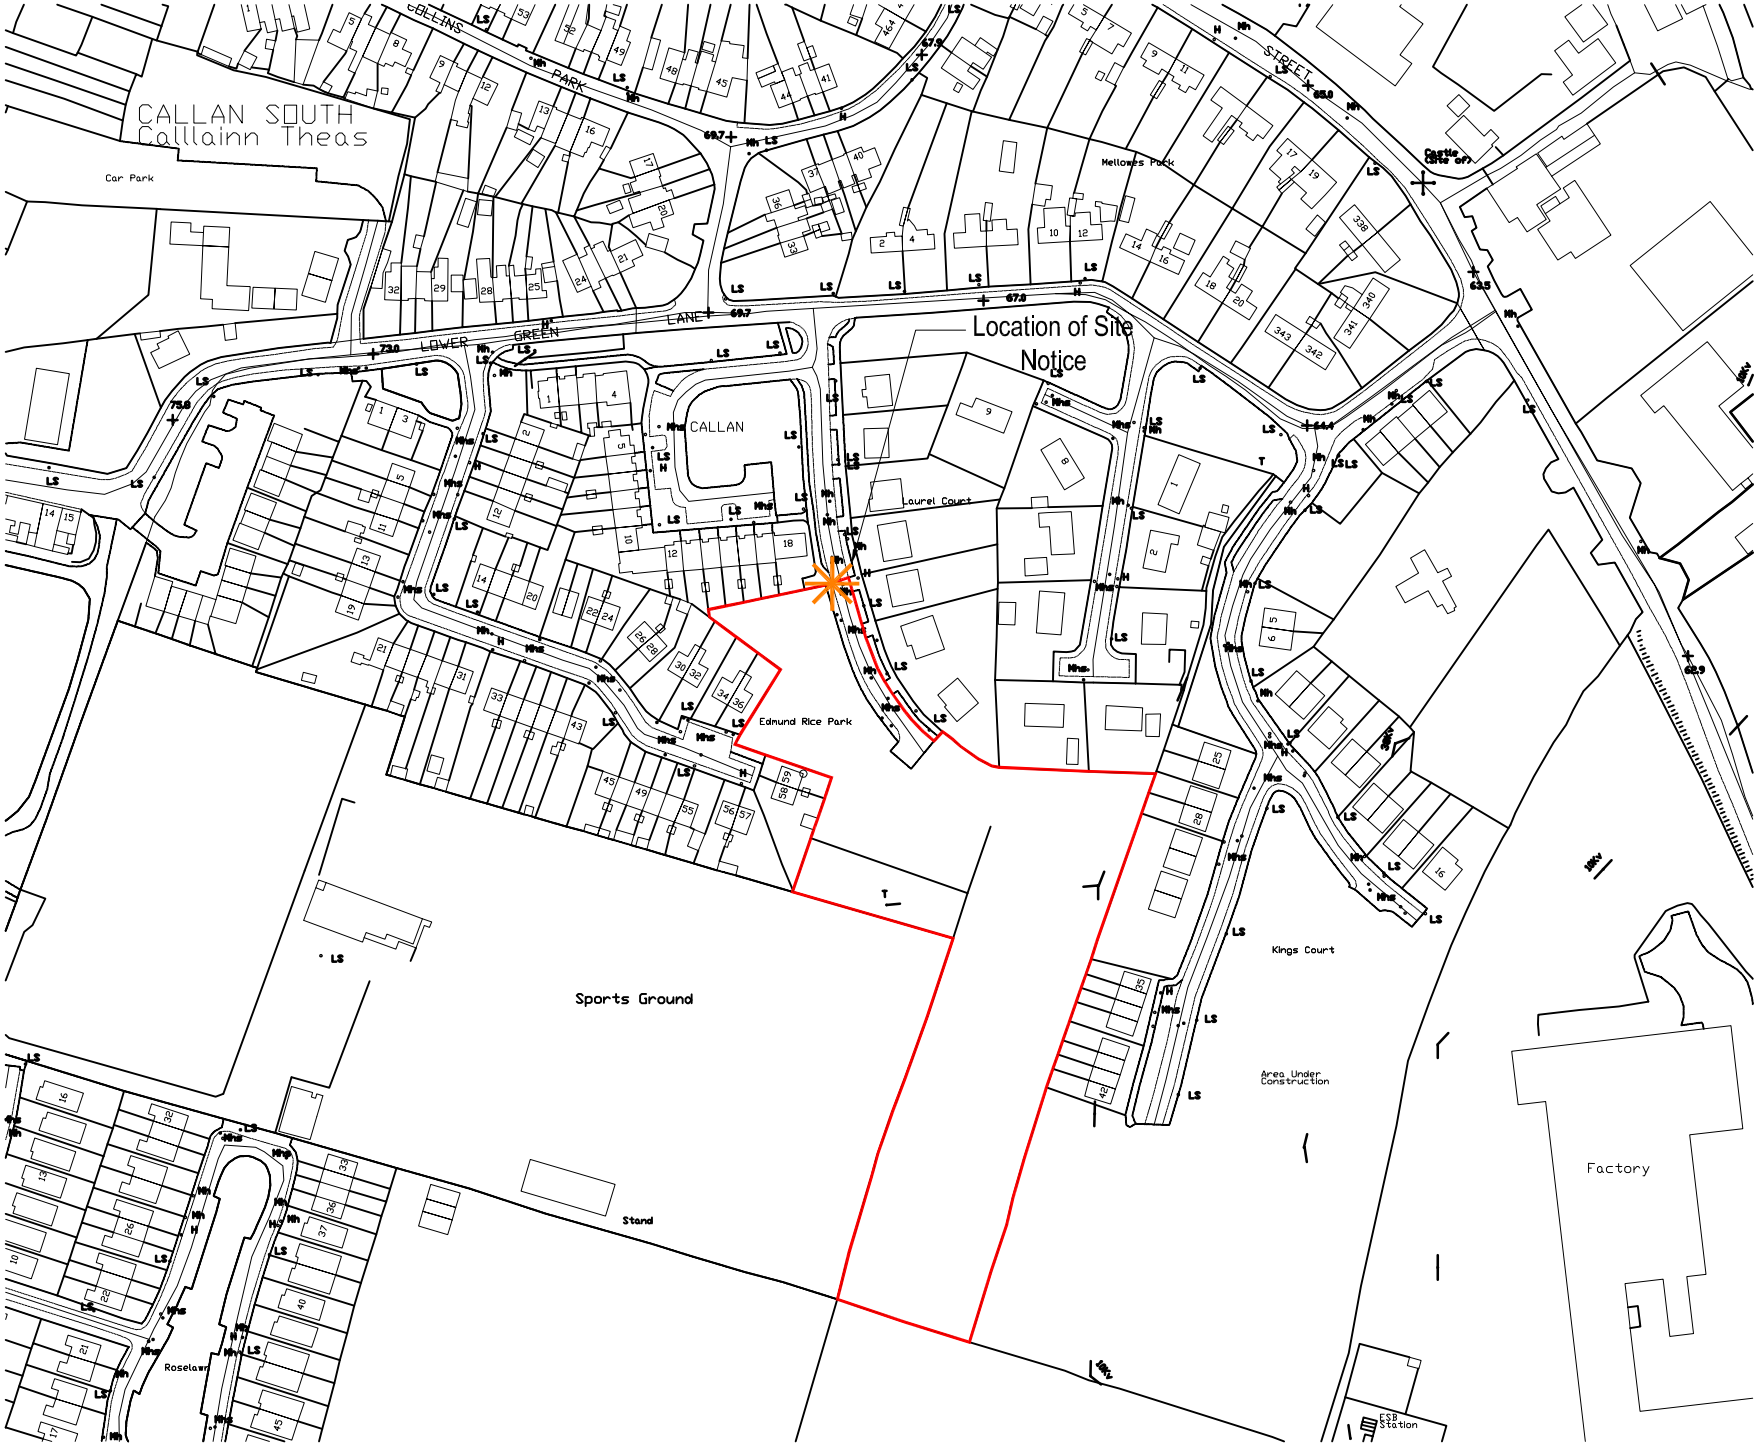

DO NOT SCALE FROM THIS DRAWING. USE FIGURED DIMENSIONS IN ALL CASES. VERIFY DIMENSIONS ON SITE AND REPORT ANY DISCREPANCIES TO THE ARCHITECTS IMMEDIATELY. THIS DRAWING TO BE READ IN CONJUNCTION WITH THE ARCHITECTS SPECIFICATION AND ALL OTHER CONSULTANTS' ASSOCIATED DRAWINGS AND REPORTS. CONTRACTOR IS RESPONSIBLE FOR:
1. ALL DIMENSIONS, QUANTITIES AND PERFORMANCE REQUIREMENTS TO BE CONFIRMED ON SITE.
2. ALL INFORMATION THAT PERTAINS SOLELY TO THE FABRICATION PROCESSES OR TO THE TECHNIQUES OF CONSTRUCTION.
3. ALL COORDINATION OF THE WORK OF ALL TRADES.
4. ASSURING CONSISTENCY WITH THE CONTRACT DOCUMENTS.
© THIS DRAWING IS COPYRIGHT AND MAY ONLY BE REPRODUCED WITH THE ARCHITECTS PERMISSION.

SITE BOUNDARY IN RED
14450 m² 1.4450 HECTARE

N

DRG. SERIES
3.0_Planning

REV	DATE	DRN	NOTES

reddy architecture + urbanism

JOB
Callan Housing

CLIENT
Kilkenny County Council

TITLE
OS Location Map

DATE Nov. 16 | SCALE 1:2500
DRN JMc | CHECKED MK

JOB NUMBER	DRWG NUMBER	REVISION
P16-074K-RAU-00-ZZ-DR-A-31022	P03.01	

DUBLIN OFFICE
DARTRY MILLS,
DARTRY ROAD,
DUBLIN 6,
IRELAND
Tel: + 353 (1) 498 7000
Fax: + 353 (1) 498 7001
info@reddyarchitecture.com
www.reddyarchitecture.com

KILKENNY OFFICE
41 DEAN STREET,
KILKENNY,
IRELAND
Tel: + 353 (56) 776 2697
kilkenny@reddyarchitecture.com
www.reddyarchitecture.com