DO NOT SCALE FROM THIS DRAWING. USE FIGURED DIMENSIONS IN ALL CASES.
VERIFY DIMENSIONS ON SITE AND REPORT ANY DISCREPANCIES TO THE ARCHITECTS IMMEDIATELELY.
THIS DRAWING TO BE READ IN CONJUNCTION WITH THE ARCHITECTS SPECIFICATION.
THIS DRAWING IS COPYRIGHT AND MAY ONLY BE REPRODUCED WITH THE ARCHITECTS PERMISSION.

EXISTING

L E G E N D

- SITE BOUNDARY
- BOUNDARY OF LANDS ALSO OWNED BY APPLIACANT
- LOCATION OF SITE NOTICES

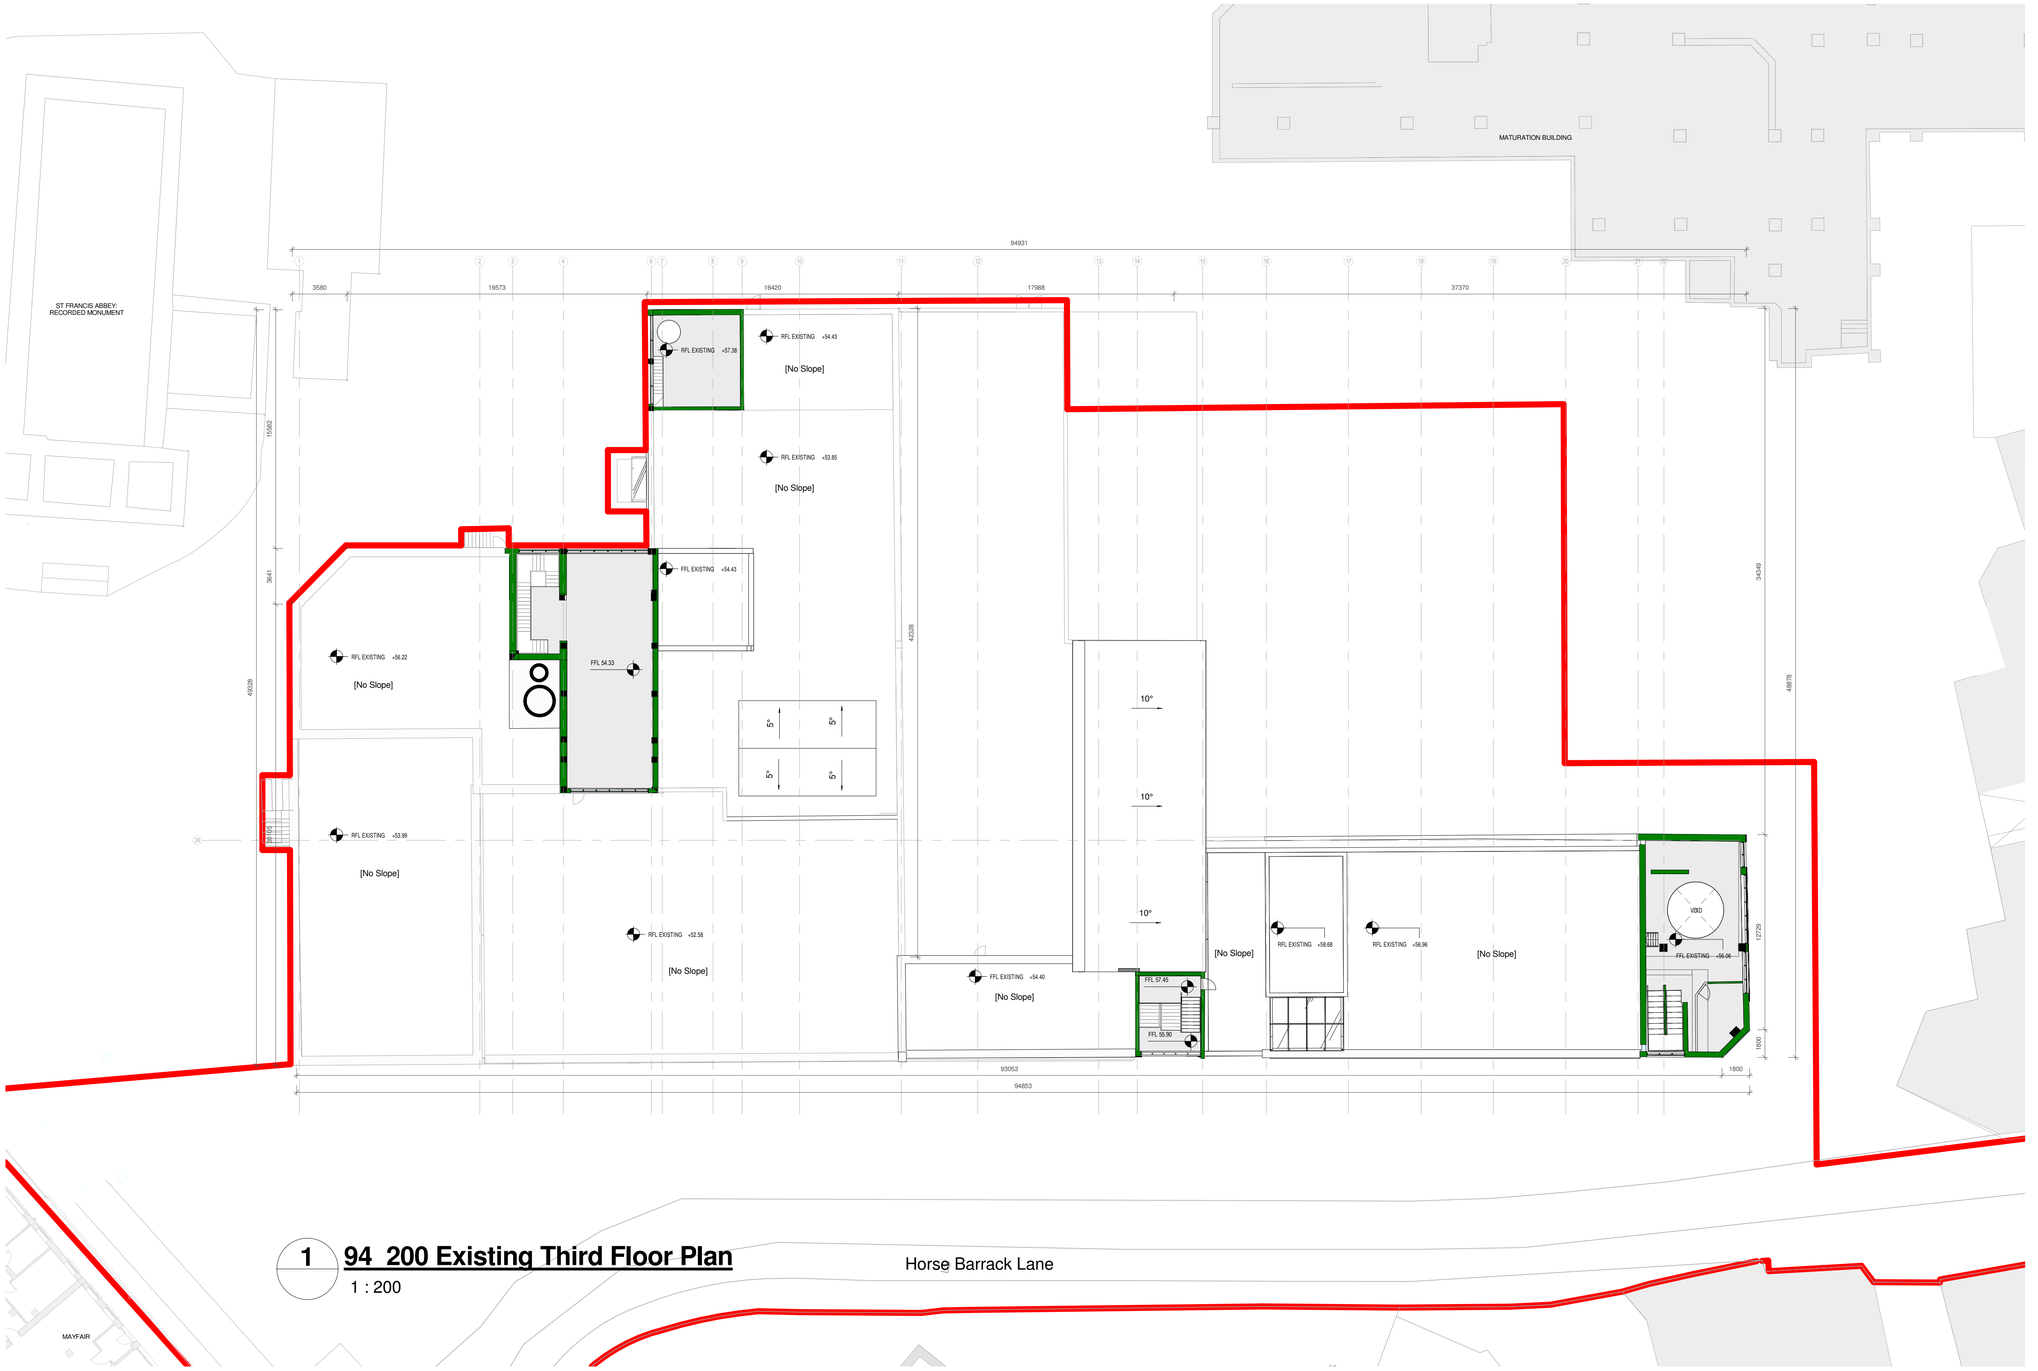

1 **94_200 Existing Third Floor Plan**
1 : 200

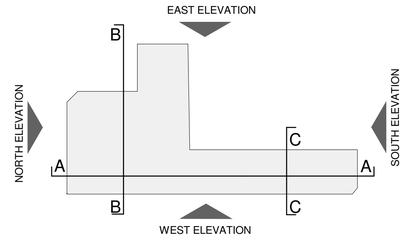

N

DRG. SERIES

REV	DATE	DRN	NOTES
P03.01	October 17	JMc	Issued for Planning

reddy architecture + urbanism

JOB
Brewhouse Redevelopment
St.Francis Abbey Brewery
Kilkenny

CLIENT
Kilkenny County Council + Kilkenny Abbey Quarter Developments Ltd.

TITLE
Building 09 Existing Third Floor Plan

DATE	Oct 17	SCALE	1:200 @ A1
DRN	J. McAuliffe	CHECKED	EPhelan

DUBLIN OFFICE
DARTRY MILLS,
DARTRY ROAD,
DUBLIN 6,
IRELAND
Tel: + 353 (1) 498 7000
Fax: + 353 (1) 498 7001
info@reddyarchitecture.com
www.reddyarchitecture.com

KILKENNY OFFICE
41 DEAN STREET,
KILKENNY ,
IRELAND
Tel: + 353 (56) 776 2697
kilkenny@reddyarchitecture.com
www.reddyarchitecture.com

JOB NUMBER	DRWG NUMBER	REVISION
14-215	3.0_113	P03.01