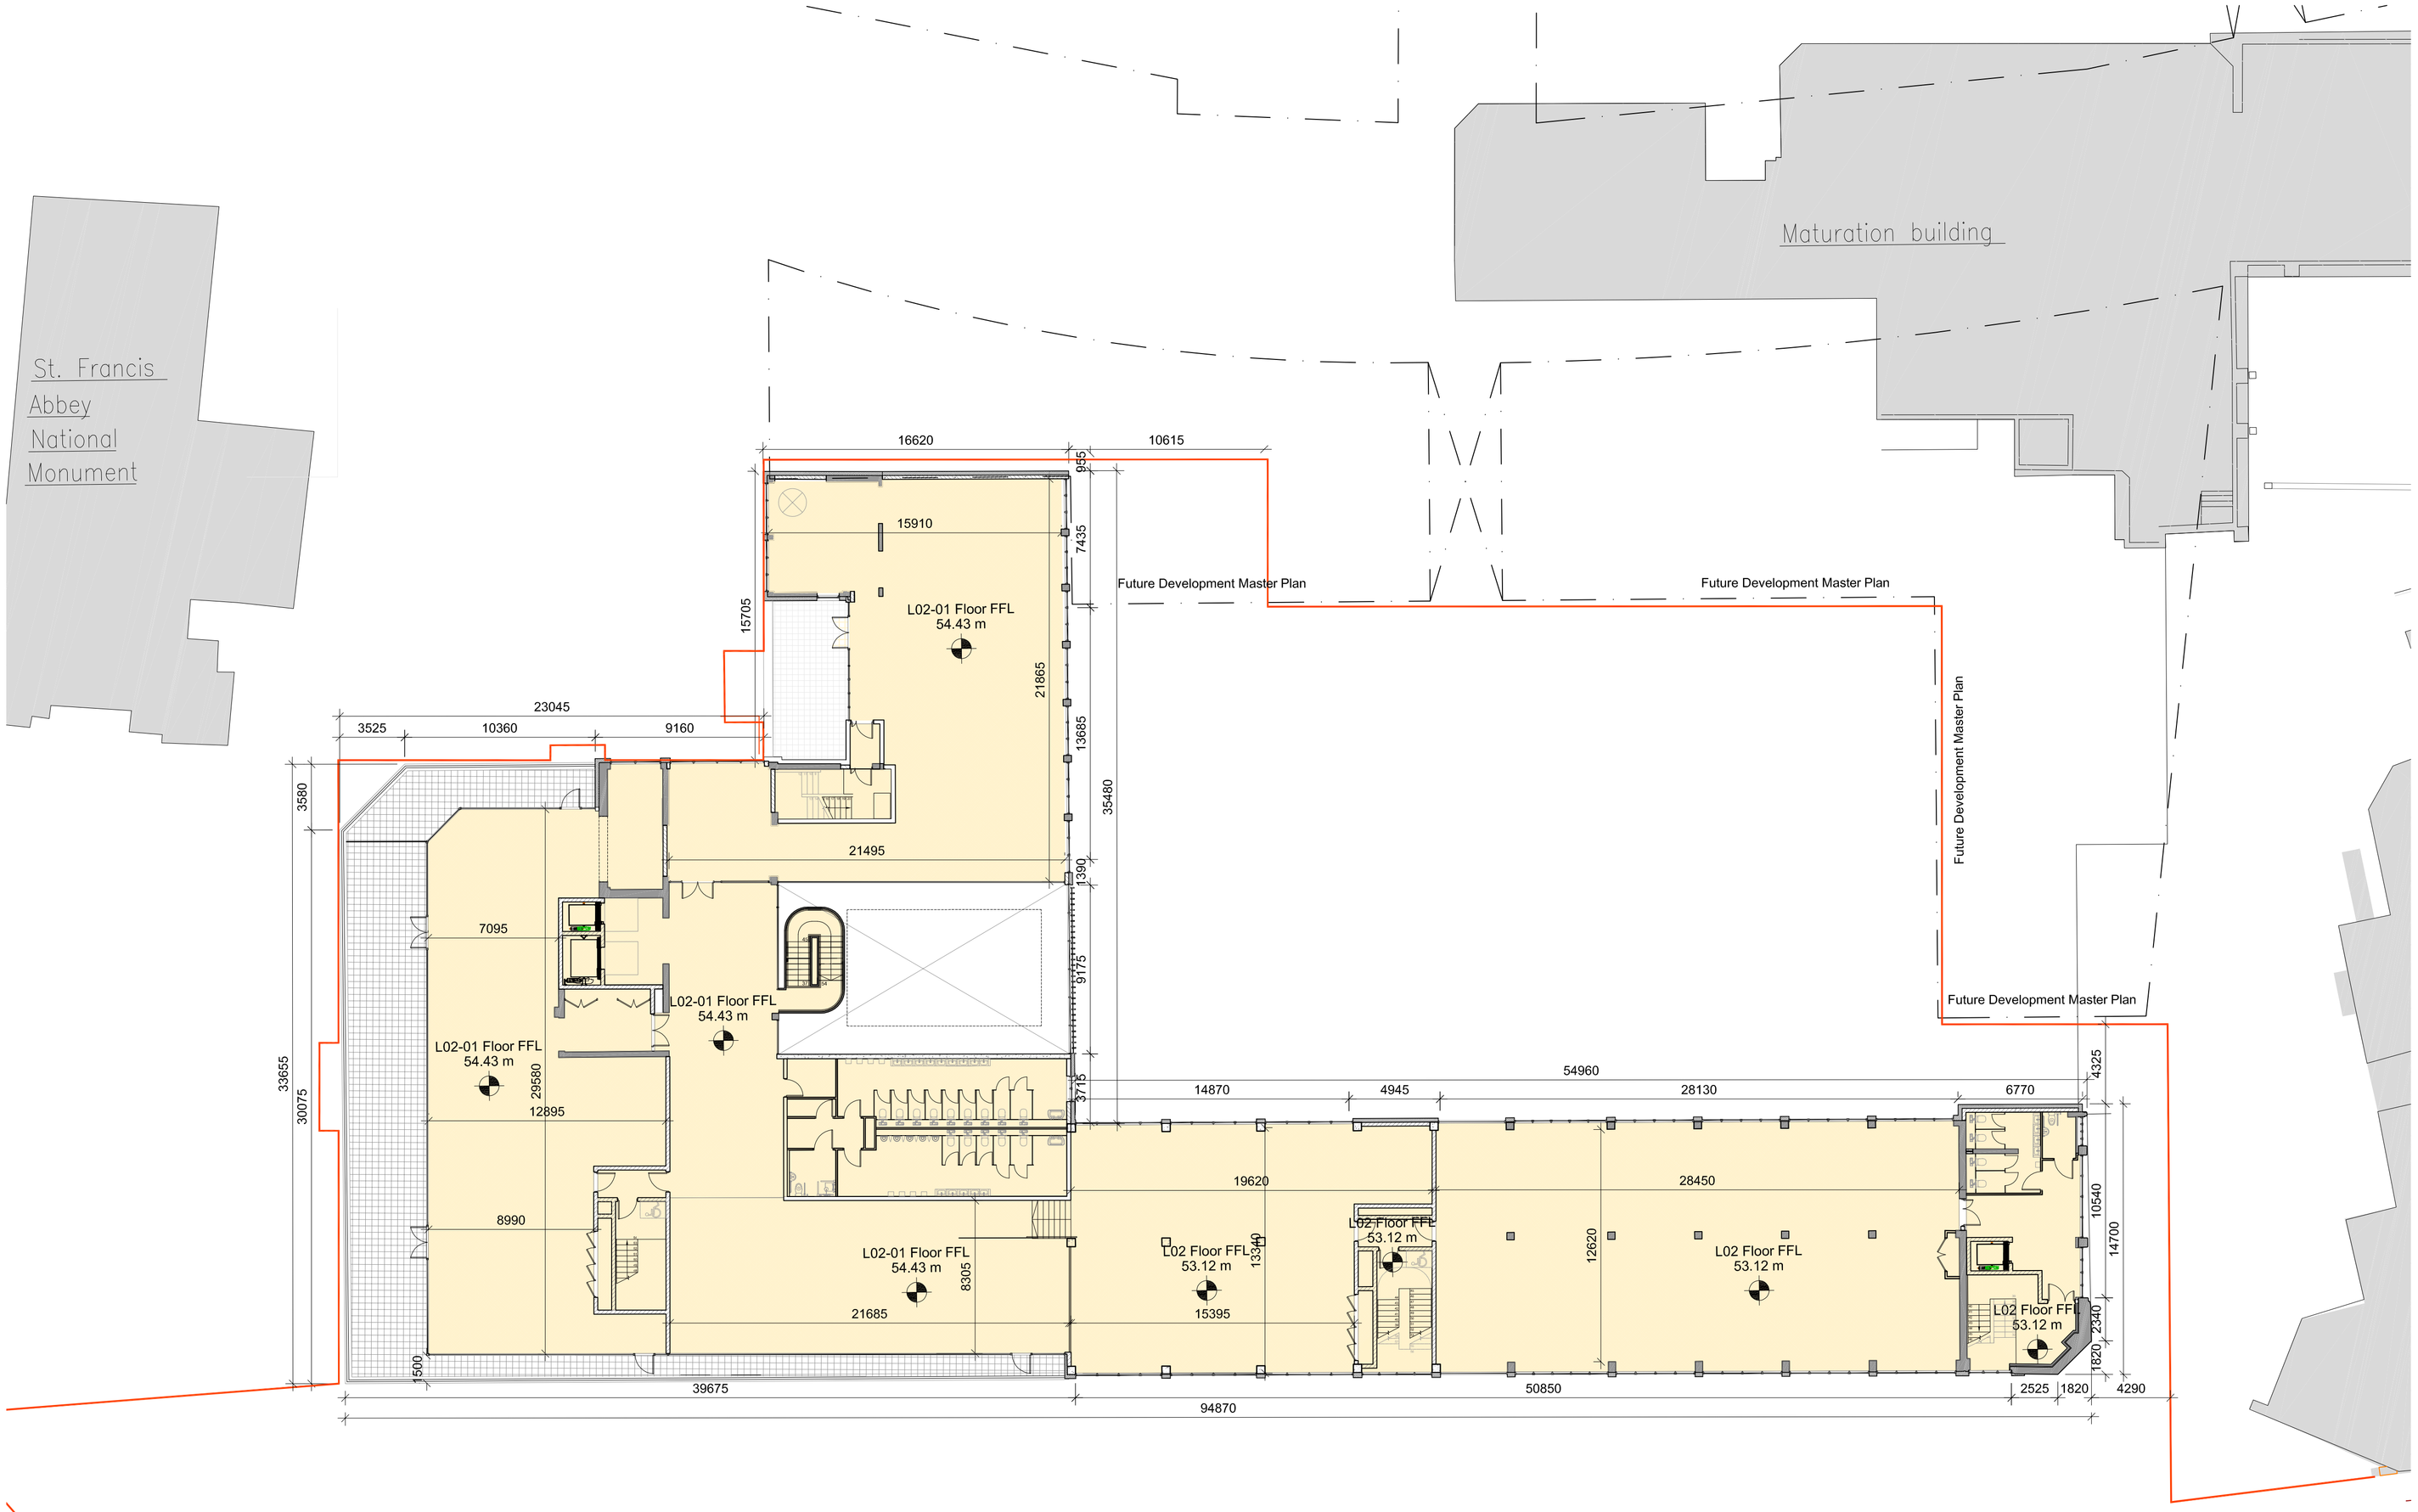

DO NOT SCALE FROM THIS DRAWING. USE FIGURED DIMENSIONS IN ALL CASES. VERIFY DIMENSIONS ON SITE AND REPORT ANY DISCREPANCIES TO THE ARCHITECTS IMMEDIATELY. THIS DRAWING TO BE READ IN CONJUNCTION WITH THE ARCHITECTS SPECIFICATION, FIRE CERTIFICATE, DAC, OTHER CONSULTANTS ISSUED DRAWINGS AND REPORTS. CONTRACTOR IS RESPONSIBLE FOR:
1. ALL DIMENSIONS, QUANTITIES AND PERFORMANCE REQUIREMENTS TO BE CONFIRMED ON SITE
2. ALL INFORMATION THAT PERTAINS SOLELY TO THE FABRICATION PROCESSES OR TO THE TECHNIQUES OF CONSTRUCTION, INSTALLATION, TEMPORARY WORKS AND SAFETY MEASURES
CONSTRUCTION IN ASSURING CONSISTENCY WITH THE CONTRACT DOCUMENTS.
© THIS DRAWING IS COPYRIGHT AND MAY ONLY BE REPRODUCED WITH THE ARCHITECTS PERMISSION.

Ground Floor FFL 40.00 m — Proposed Levels

Existing Levels — Existing Levels

Existing Wall Made Good

Proposed External Insulation

Proposed wall DryLined

Proposed Block work

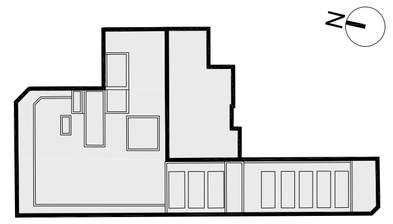

DRG. SERIES

REV	DATE	DRW	NOTES
	-	-	-
	-	-	-
	-	-	-
P03.01	27/10/17	PK	Issued for Planning

reddy architecture + urbanism

JOB
Brewhouse Redevelopment,
St. Francis Abbey Brewery,
Kilkenny.

CLIENT
Kilkenny County Council/
Kilkenny Abbey Quarter
Developments Ltd.

TITLE
Proposed Second Floor Plan

DATE 02/10/2017	SCALE 1:200
DRN J. McAuliffe/ P.Karabin	CHECKED E.Phelan

JOB NUMBER	DRWG NUMBER	REVISION
14-215	3.2.142	P03.01

DUBLIN OFFICE
DARTRY MILLS,
DARTRY ROAD,
DUBLIN 6,
IRELAND
Tel: + 353 (1) 498 7000
Fax: + 353 (1) 498 7001
info@reddyarchitecture.com
www.reddyarchitecture.com

KILKENNY OFFICE
41 DEAN STREET,
KILKENNY,
IRELAND
Tel: + 353 (56) 776 2697
kilkenny@reddyarchitecture.com
www.reddyarchitecture.com

1 Proposed Second Floor
142
1:200