DO NOT SCALE FROM THIS DRAWING. USE FIGURED DIMENSIONS IN ALL CASES. VERIFY DIMENSIONS ON SITE AND REPORT ANY DISCREPANCIES TO THE ARCHITECTS IMMEDIATELY. THIS DRAWING TO BE READ IN CONJUNCTION WITH THE ARCHITECTS SPECIFICATION, FIRE CERTIFICATE, DAC, OTHER CONSULTANTS ISSUED DRAWINGS AND REPORTS. CONTRACTOR IS RESPONSIBLE FOR:
1. ALL DIMENSIONS, QUANTITIES AND PERFORMANCE REQUIREMENTS TO BE CONFIRMED ON SITE
2. ALL INFORMATION THAT PERTAINS SOLELY TO THE FABRICATION PROCESSES OR TO THE TECHNIQUES OF CONSTRUCTION AND INSTALLATION OPERATIONS AND METHODS
ASSURING CONSISTENCY WITH THE CONTRACT DOCUMENTS.
© THIS DRAWING IS COPYRIGHT AND MAY ONLY BE REPRODUCED WITH THE ARCHITECTS PERMISSION.

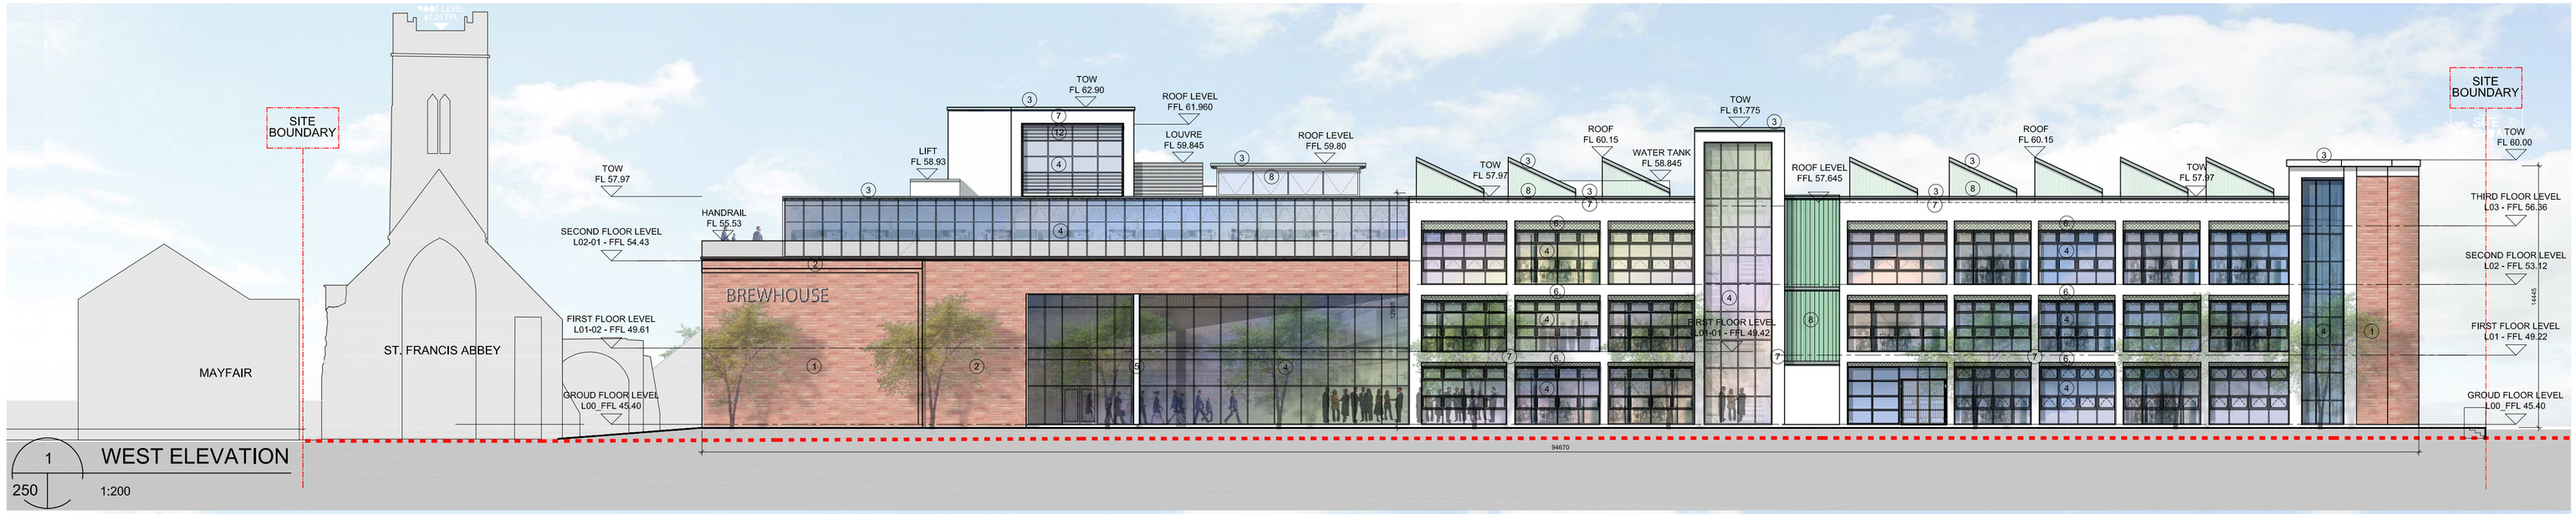

1 WEST ELEVATION
250 1:200

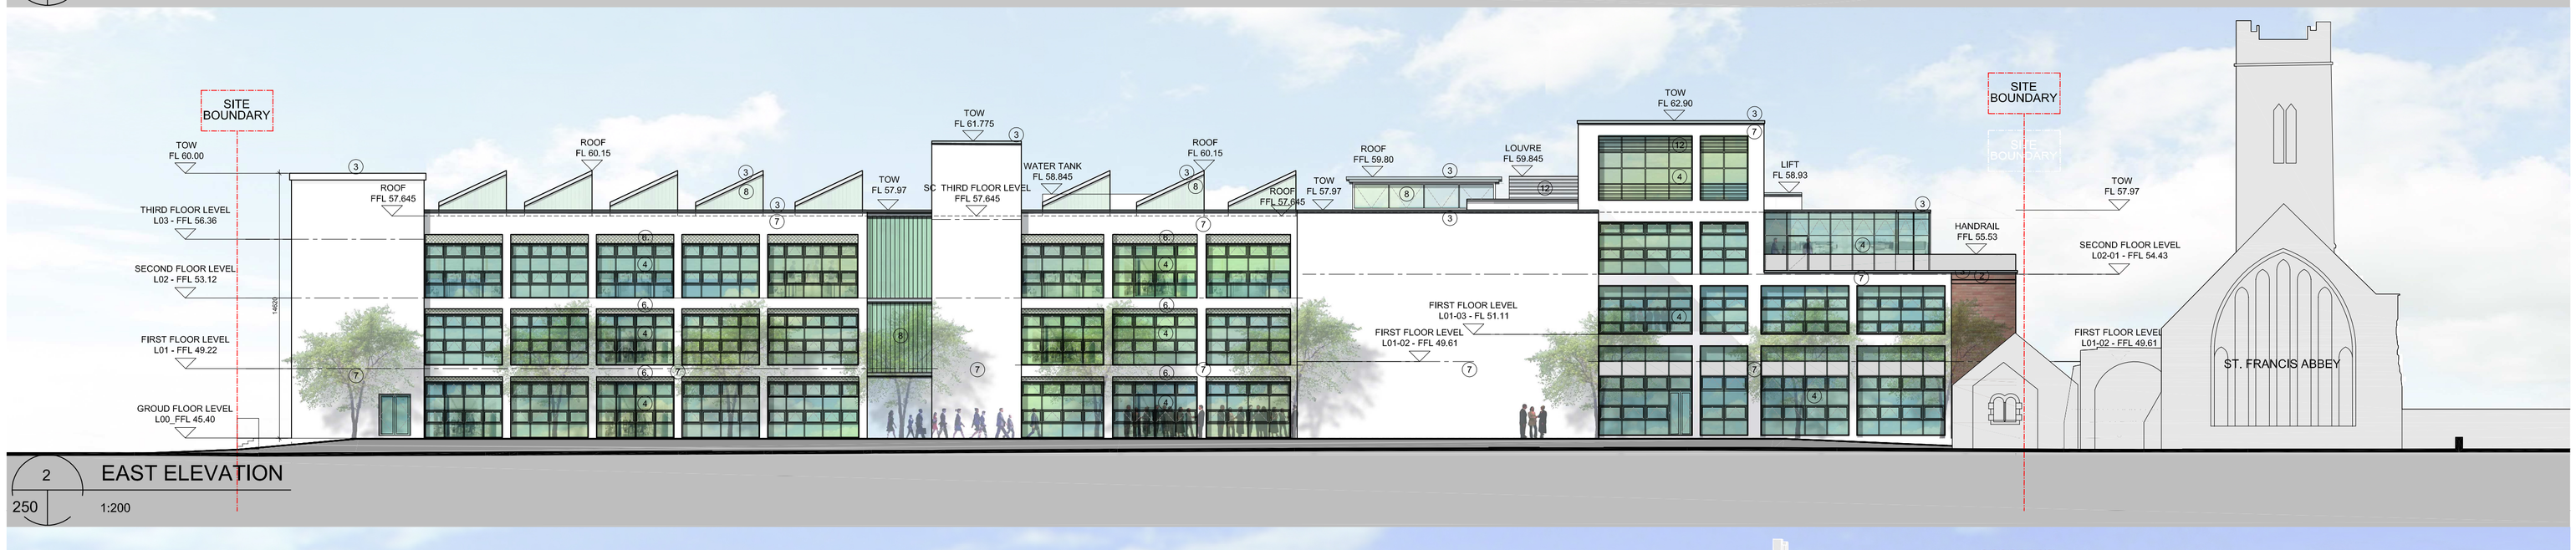

2 EAST ELEVATION
250 1:200

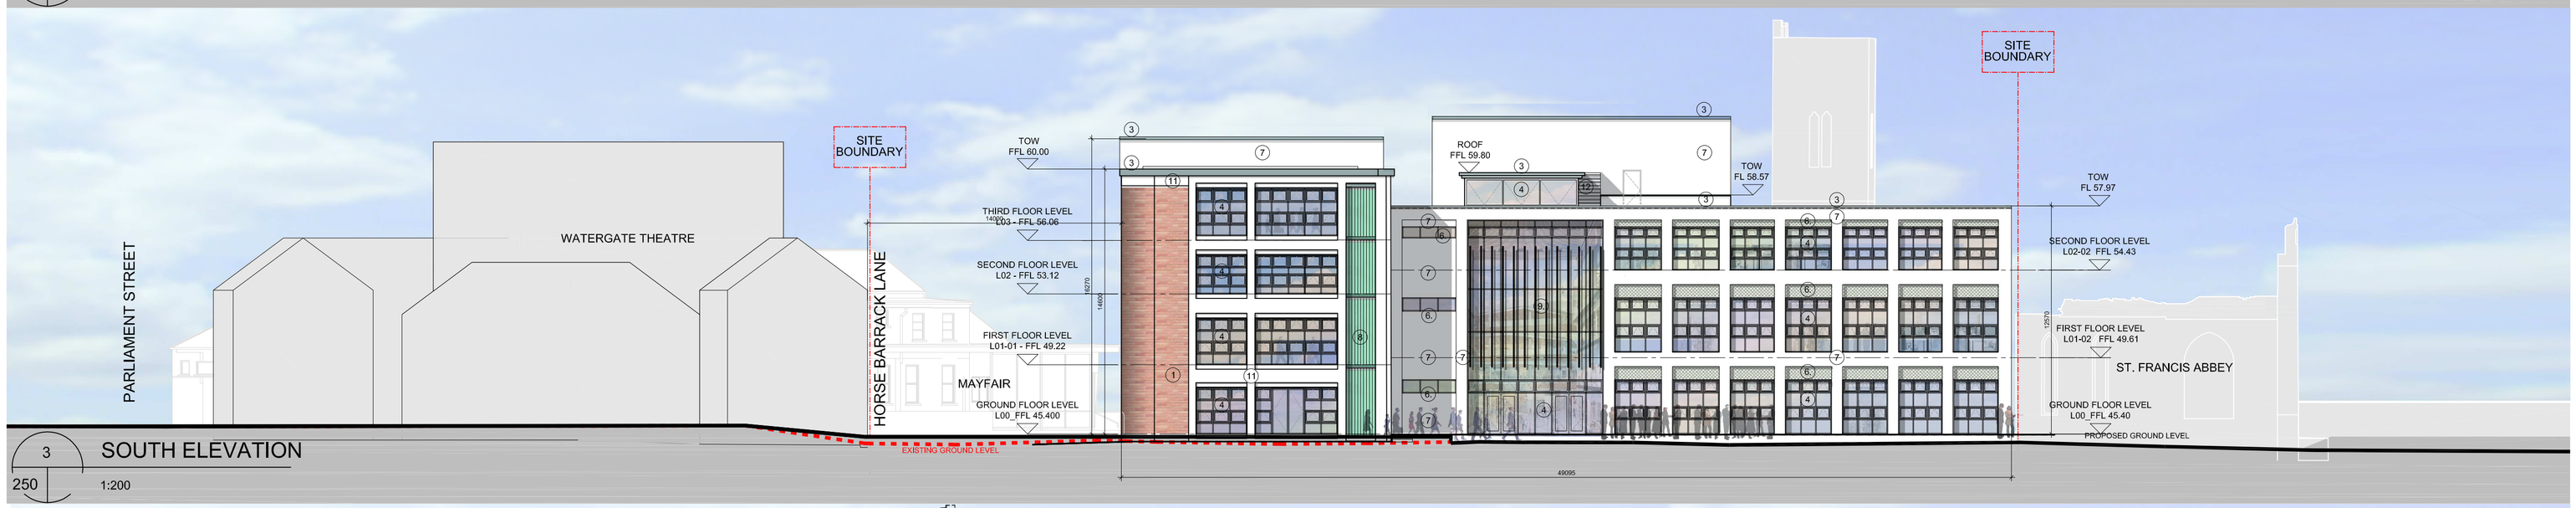

3 SOUTH ELEVATION
250 1:200

4 NORTH ELEVATION
250 1:200

1. EXISTING BRICK MADE GOOD
2. NEW BRICK TO MATCH EXISTING
3. SELECTED ALUMINUM FLASHING
4. SELECTED GLAZING
5. METAL EXTERIOR CLADDING TYPE 1
6. TILED MOSAIC
7. SELECTED RENDER
8. SELECTED OPAQUE GLASS
9. VERTICAL BRISE-SOLEIL
10. FRAMELESS GLASS BALUSTRADE
11. EXISTING CONCRETE / RENDER
12. SELECTED METAL SCREENING LOUVRES

KEY PLAN

DRG. SERIES

REV	DATE	DRN	NOTES
P03.01	October 17	EP	Issued for Planning

reddy architecture + urbanism

JOB
Brewhouse Redevelopment,
St. Francis Abbey Brewery,
Kilkenny.

CLIENT
Kilkenny County Council

TITLE
Proposed Elevation

DATE OCT 17	SCALE 1:200
DRN P.Tallis/ P.Karabin	CHECKED E.Phelan

JOB NUMBER	DRWG NUMBER	REVISION
14-215	3.2_250	P03.01

DUBLIN OFFICE
DARTRY MILLS,
DARTRY ROAD,
DUBLIN 6,
IRELAND
Tel: + 353 (1) 498 7000
Fax: + 353 (1) 498 7001
info@reddyarchitecture.com
www.reddyarchitecture.com

KILKENNY OFFICE
41 DEAN STREET,
KILKENNY,
IRELAND
Tel: + 353 (56) 776 2697
kilkenny@reddyarchitecture.com
www.reddyarchitecture.com