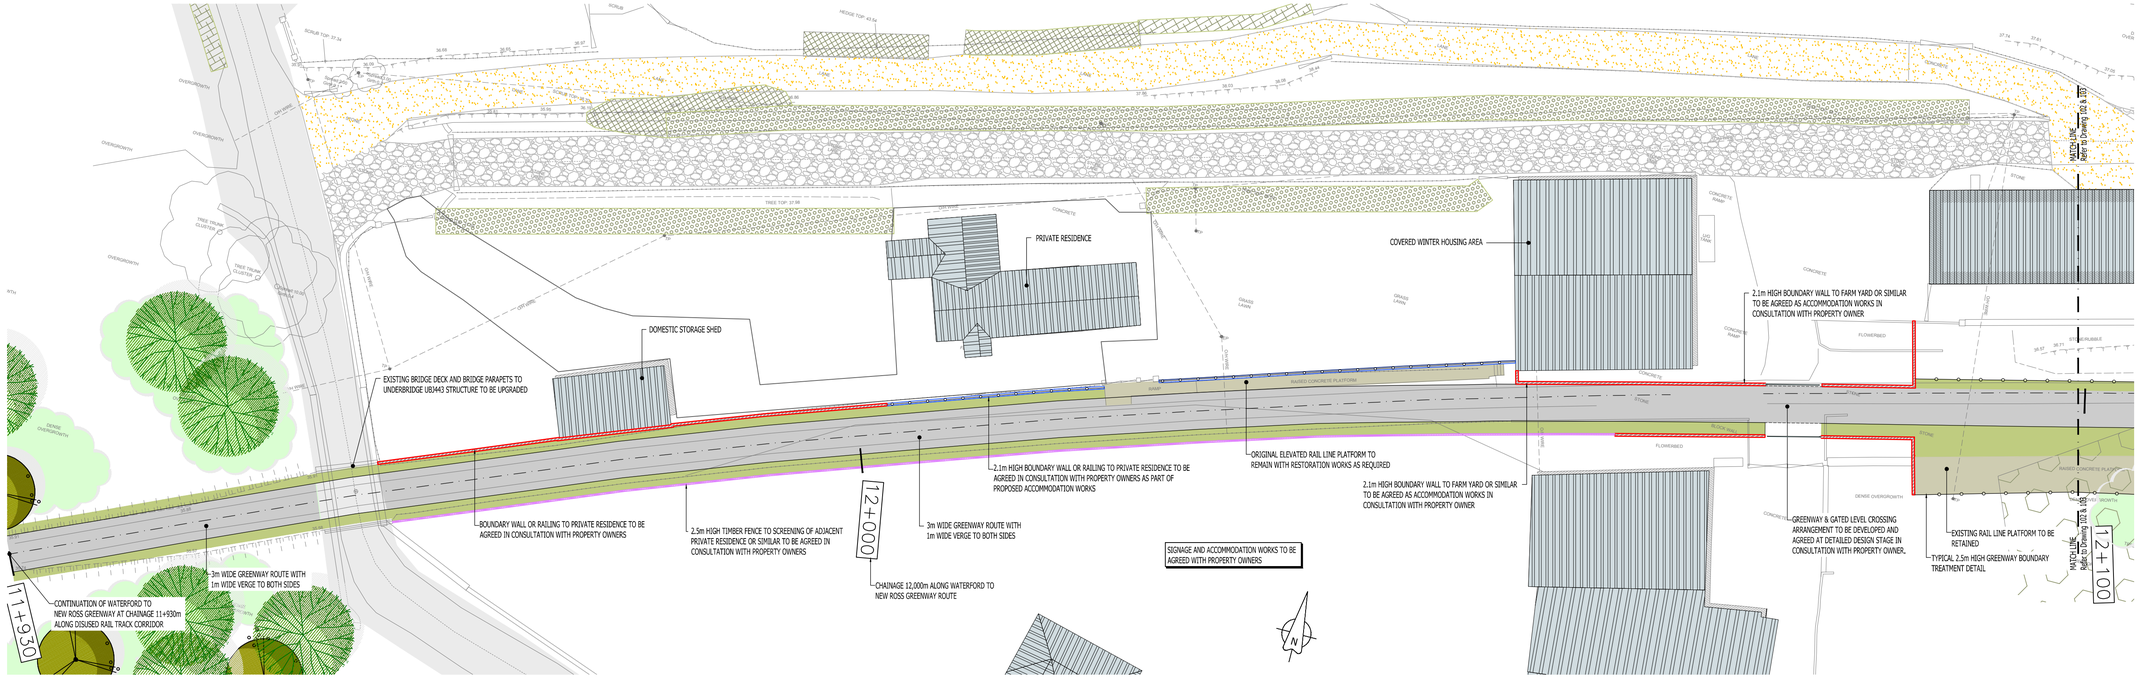

WATERFORD TO NEW ROSS GREENWAY ROUTE
(CHAINAGE 11.93km TO 12.1km)

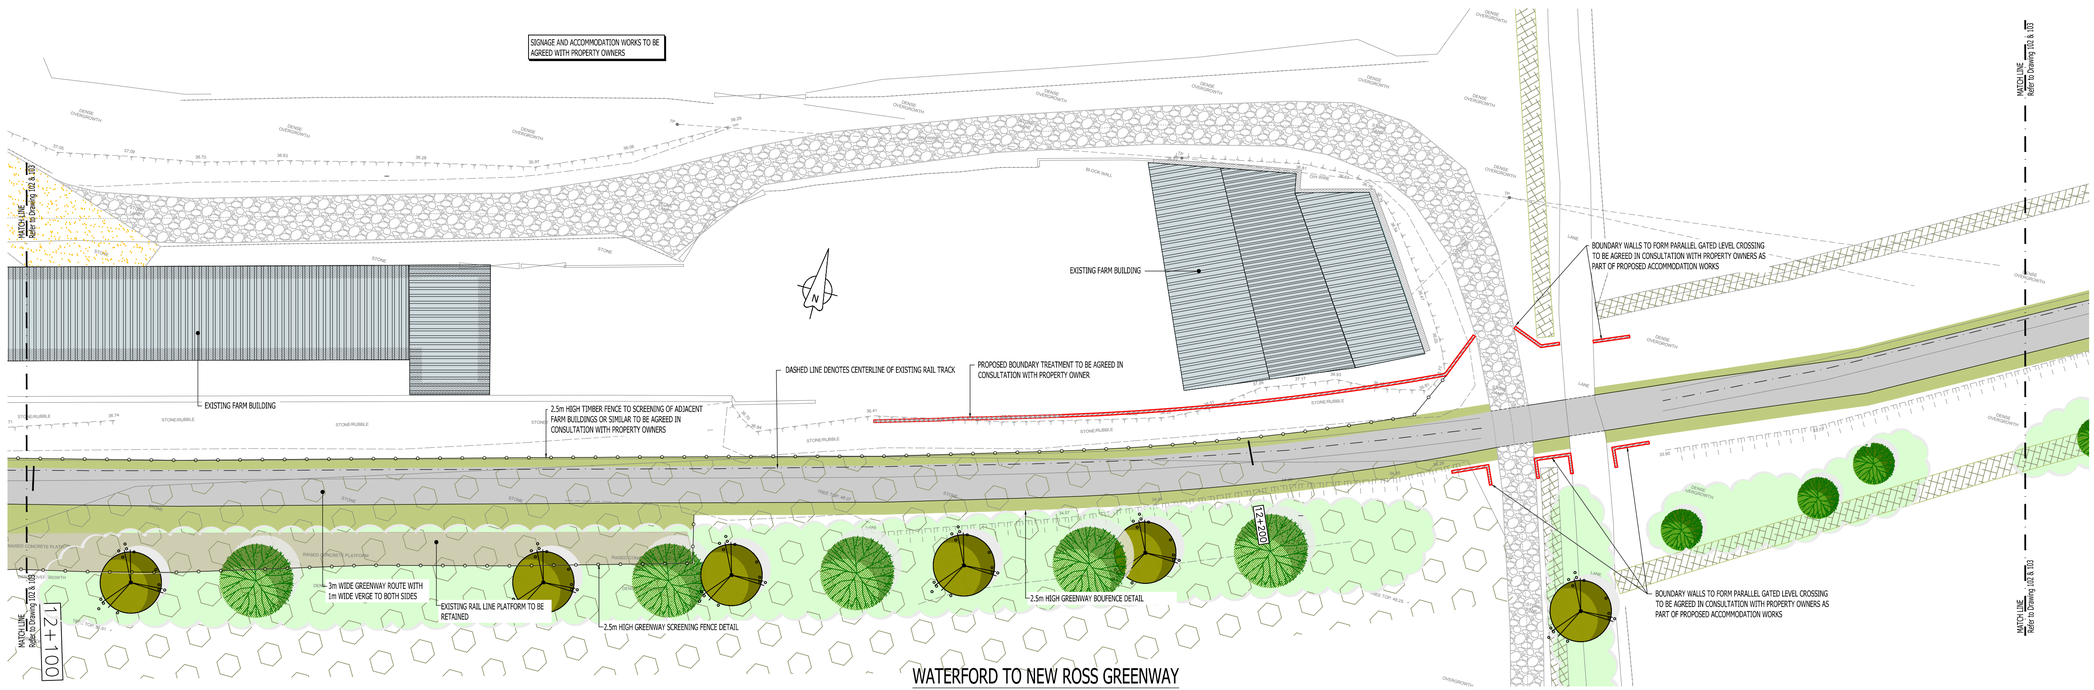

WATERFORD TO NEW ROSS GREENWAY
(CHAINAGE 12.1km TO 12.26km)

NOTES A1

1. THE SPECIFICATION OF THE WORKS SHALL BE AS PER THAT OF THE WATERFORD TO NEW ROSS GREENWAY.
2. DETAILS SHOWN ARE FOR PLANNING PURPOSES AND ALL DETAILS AND BOUNDARY TREATMENTS SHALL BE AGREED IN CONSULTATION WITH THE AFFECTED PARTIES AND LANDOWNERS.

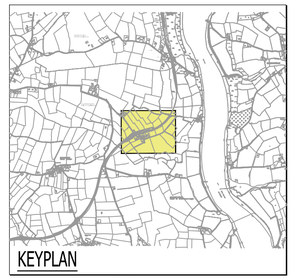

KEYPLAN

OS MAP REF:
5441-D, 5442-C, 5502-B, 5503 (SCALE 1:2500)
ITM CENTREPOINT CO-ORDINATE 667705E, 621043N

REPRODUCED UNDER OS LICENCE No. EN 0009618

THIS DRAWING IS COPYRIGHT OF KILGALLEN AND PARTNERS AND ISSUED UNDER LICENCE

ISS	DATE:	BY	DETAILS
PL1	10.1.18	KS	ISSUED FOR PLANNING - PART 8

Comhshaol, Pobal agus Rialtas Áitiúil
Environment, Community and Local Government

trailKilkenny

The European Agricultural Fund for Rural Development: Europe investing in rural areas

NDP National Development Plan Transforming Ireland

DESIGN
CIVIL ENGINEERING

STATUS
PLANNING - PART 8

CLIENT
KILKENNY COUNTY COUNCIL

PROJECT
WATERFORD TO NEW ROSS GREENWAY

TITLE
PROPOSED GENERAL LAYOUT OF GREENWAY AT AYLWARDSTOWN CH11+930m TO 12+500m (SHEET 1 OF 2)

KILGALLEN & PARTNERS
CONSULTING ENGINEERS
3 Danville Business Park Kilkenny
Tel: +353 56 770 1090, Fax: +353 56 770 5077
E-mail: Info@Kilgallen.ie, Web: www.kilgallen.ie

DRN:	SCALE:	DRAWING NO.:	ISSUE:
KS	1/250 @ A1 NTS @ A3	17006-102	PL1
CHKD: NoC	DATE: 10/JAN/18		