© Martin Peters Associates

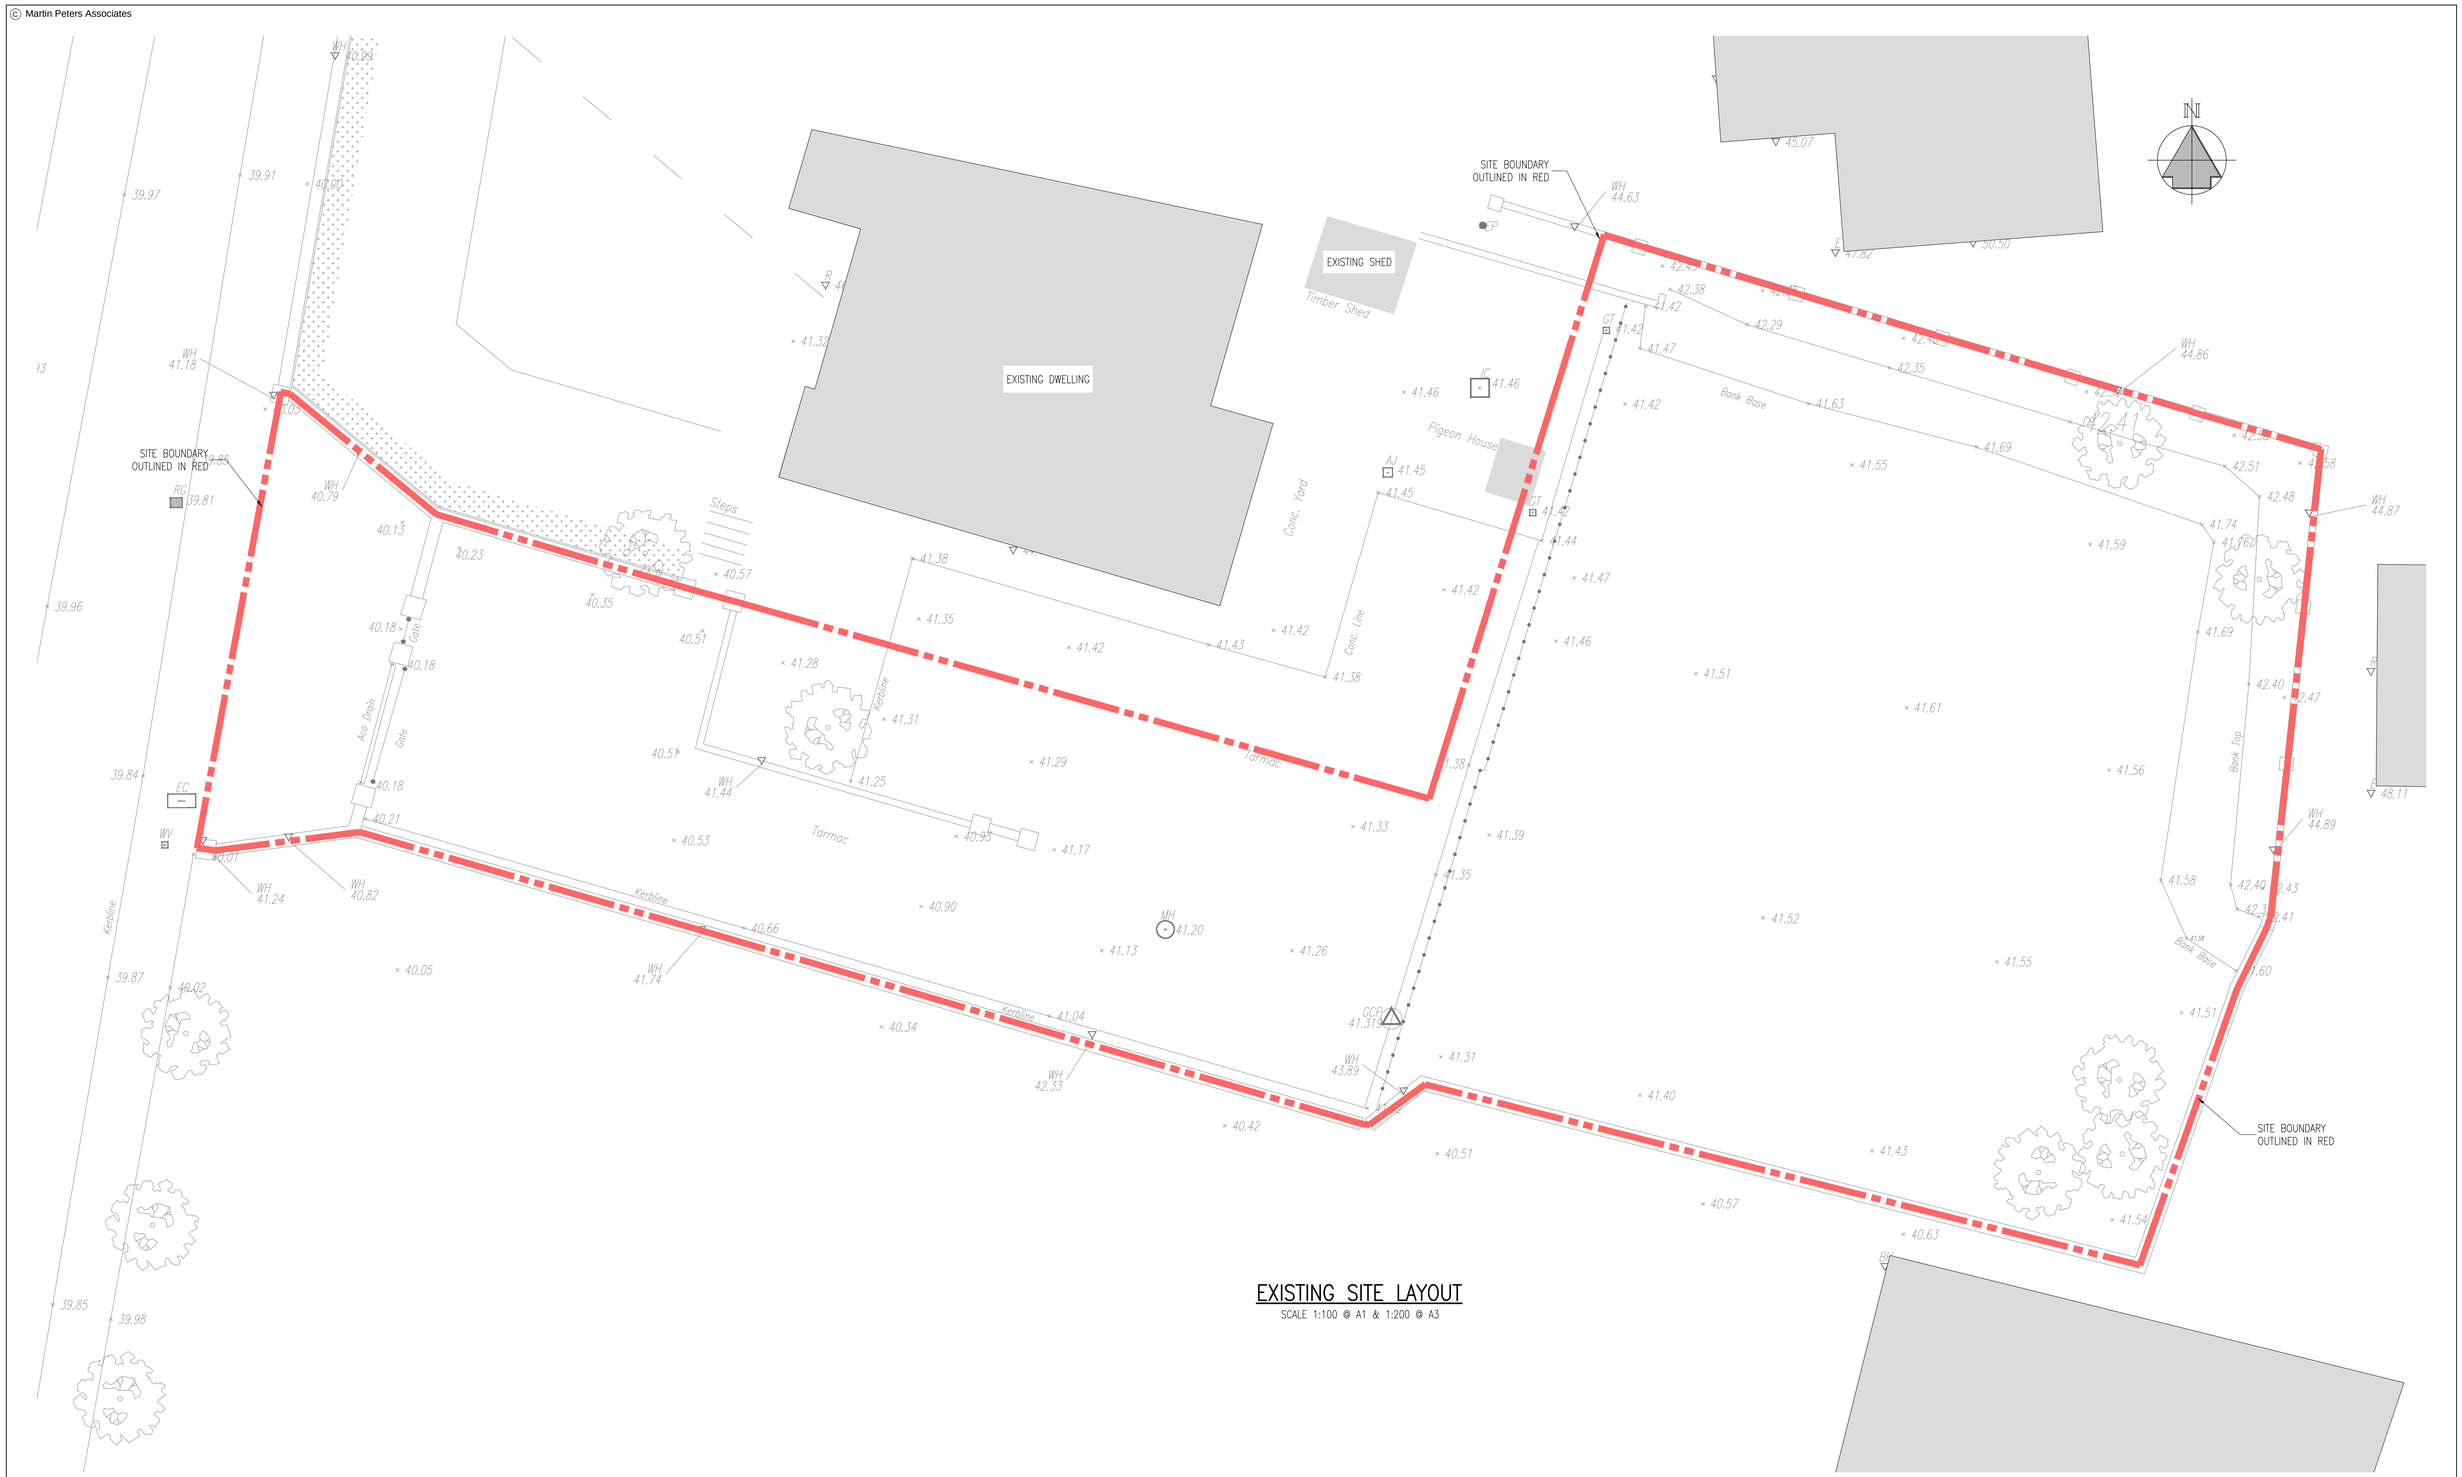

EXISTING SITE LAYOUT

SCALE 1:100 @ A1 & 1:200 @ A3

Issue Register

No.	Date	Revision	Drawn	Checked	Approved
--	--	--	--	--	--
--	--	--	--	--	--
PL1	12/04/18	ISSUED FOR PLANNING	MT	LMJ	MJP

GENERAL NOTES:–

1. THIS DRAWING TO BE READ IN CONJUNCTION WITH ALL RELEVANT ARCHITECTS & ENGINEERS DRAWINGS & SPECIFICATIONS.
2. DO NOT SCALE. USE FIGURED DIMENSIONS ONLY.
3. THE CONTRACTOR SHALL VERIFY ALL DIMENSIONS & ELEVATIONS WITH ARCHITECTURAL DRAWINGS PRIOR TO START OF CONSTRUCTION. ALL DISCREPANCIES TO BE NOTIFIED, IN WRITING TO ENGINEERS & ARCHITECTS FOR RESOLUTION.
4. ALL DIMENSIONS ON DRAWINGS ARE IN MILLIMETRES UNLESS OTHERWISE NOTED.
5. FOR DETAILS AND SETTING OUT OF RWP, SVP, WVP & ALL OPENINGS SEE THE RELEVANT ARCHITECTS DRAWINGS.
6. FOR RADON BARRIER, D.P.C. & INSULATION DETAILS REFER TO ARCHITECTS DRAWINGS.

ALL SETTING OUT DIMENSIONS TO BE CHECKED AGAINST ARCHITECTS DRAWINGS. ARCHITECTS DRAWINGS TO TAKE PRECEDENCE.

DRAWING NOTES:–

REFER TO NOTES TEMPLATE

GENERAL LEGEND:–

DENOTES SITE BOUNDARY

DENOTES EXISTING BUILDING

54.04 + DENOTES EXISTING SITE LEVELS

PLANNING

Martin Peters Associates
Consulting Engineers
Ormonde Road
Kilkenny
T: + 353 56 7702761
F: + 353 56 7790728
E: info@mpa.ie

Client: KILKENNY COUNTY COUNCIL

Project: NEW COMMUNITY DWELLING HOUSE AT CLOUGHABRODY THOMASTOWN

Drawing Title: EXISTING SITE LAYOUT

Project No: 181033 | Scale: 1:200@A3

Drawing No: 181033/C/001 | Rev: PL1

Drawn: MT | Checked: LMJ | Date: 11/04/18