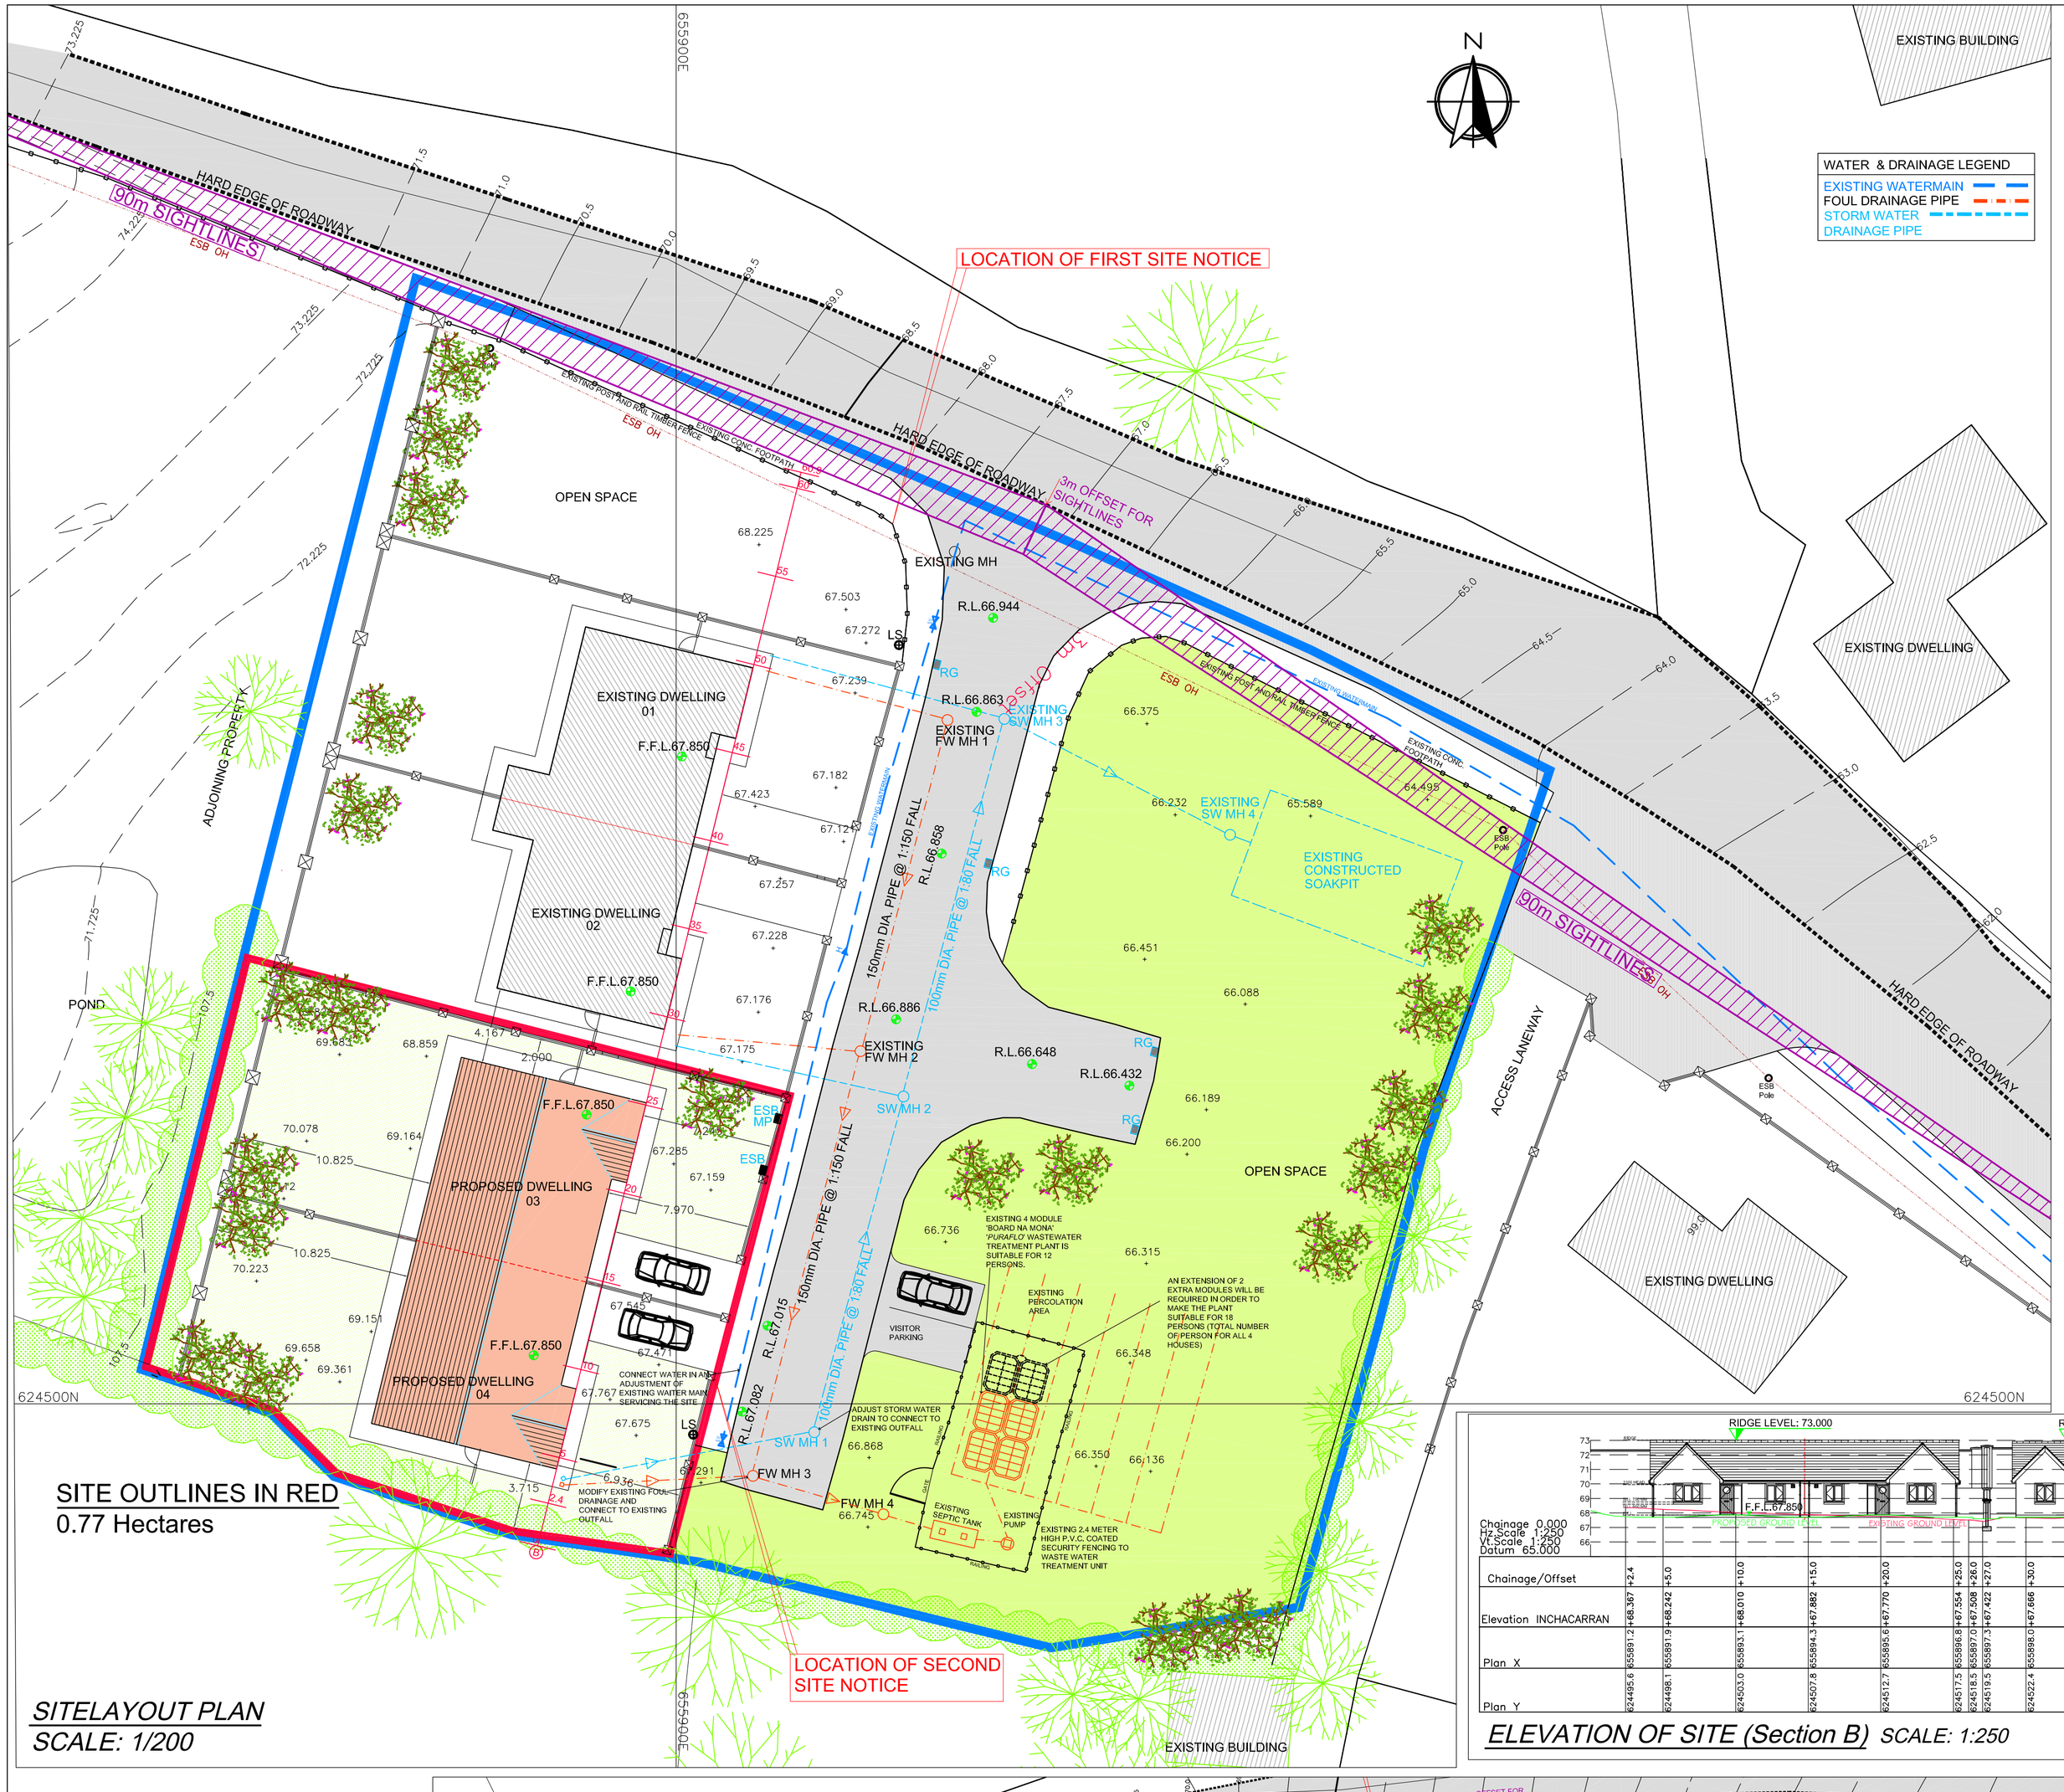

SITE OUTLINES IN RED
0.77 Hectares

SITELAYOUT PLAN
SCALE: 1/200

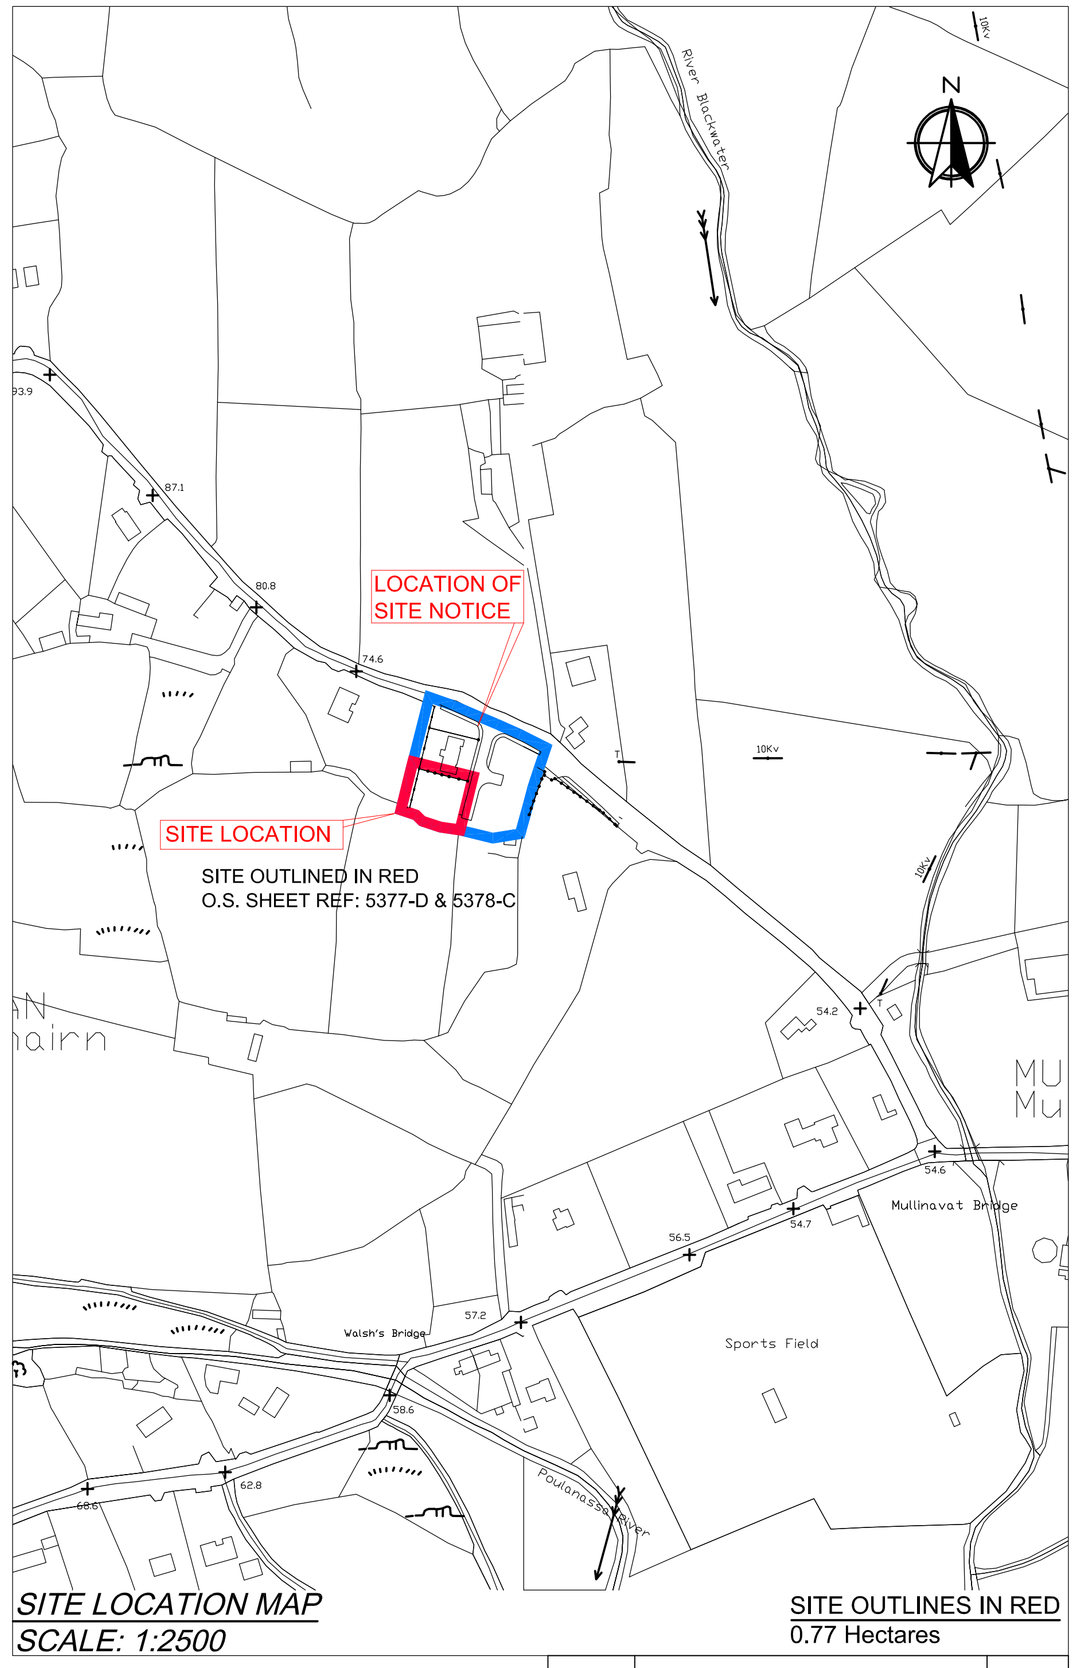

SITE LOCATION MAP
SCALE: 1:2500

SITE OUTLINES IN RED
0.77 Hectares

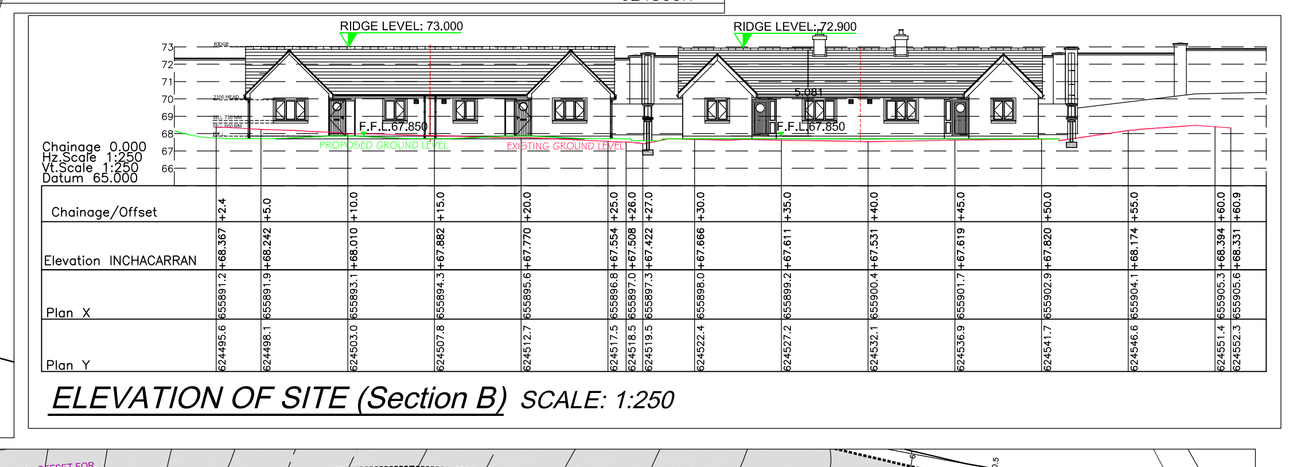

ELEVATION OF SITE (Section B) *SCALE: 1:250*

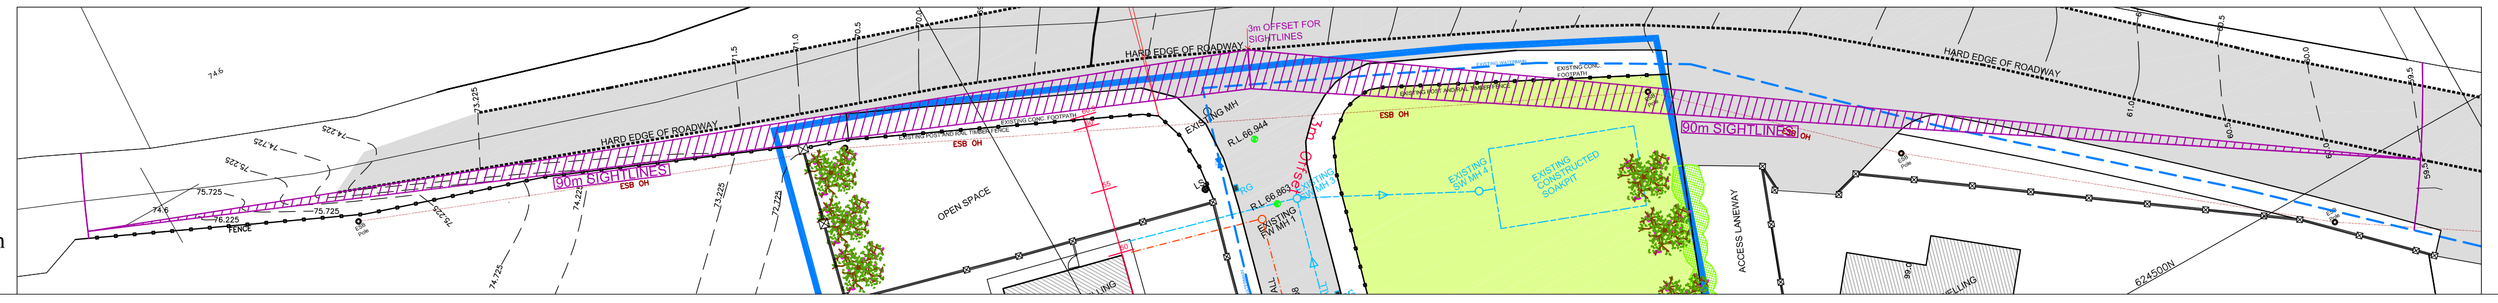

SIGHTLINES (Full)
SCALE: NTS

Comhairle Chontae Chill Chainnigh
Halla an Chontae Sraid Eoin Cill Chainnigh

REV:	DESCRIPTION:	DATE:
A	Visitor Parking / Ext. to Waste Water Treatement Plant / Sightlines	16/01/2019

HOUSING TECHNICAL SECTION

Kilkenny County Council
County Hall John Street Kilkenny

Tel: 056 7794000
Fax: 056 7794004
E-mail: info@kilkennycoco.ie
Webpage: www.kilkennycoco.ie

Serving People - Preserving Heritage

© COPYRIGHT RESERVED

PROGRESS	PLANNING	X	TENDER		CONSTRUCTION	

PROJECT:
PROPOSED 2 No,. SEMI-DETACHED BUNGALOWS at INCHACARRAN, MULLINAVAT, Co. KILKENNY

DRAWING:
SITE LAYOUT PLAN, SECTION & LOCATION MAP

DRAWN BY:	EP	SCALE:	1:200 / 1:250 / 1:2,500
CHECKED BY:	PS/EC	DATE:	10th January 2019
FILE NO.	HS-137	DRAWING NO.	PL-001-A

ALL ORDNANCE SURVEY DATA BASED ON ORDNANCE SURVEY OF IRELAND MAP LICENCE NUMBER "2013/27/CCMA/KILKENNY"