DO NOT SCALE FROM THIS DRAWING. USE FIGURED DIMENSIONS IN ALL CASES. VERIFY DIMENSIONS ON SITE AND REPORT ANY DISCREPANCIES TO THE ARCHITECTS IMMEDIATELY. THIS DRAWING TO BE READ IN CONJUNCTION WITH THE ARCHITECTS SPECIFICATION, FIRE CERTIFICATE, DAC, OTHER CONSULTANTS ISSUED DRAWINGS AND REPORTS. CONTRACTOR IS RESPONSIBLE FOR:
1. ALL DIMENSIONS, QUANTITIES AND PERFORMANCE REQUIREMENTS TO BE CONFIRMED ON SITE
2. ALL INFORMATION THAT PERTAINS SOLELY TO THE FABRICATION PROCESSES OR TO THE TECHNIQUES OF CONSTRUCTION 3. ALL COORDINATION OF THE WORK OF ALL TRADES
4. ASSURING CONSISTENCY WITH THE CONTRACT DOCUMENTS
© THIS DRAWING IS COPYRIGHT AND MAY ONLY BE REPRODUCED WITH THE ARCHITECTS PERMISSION.

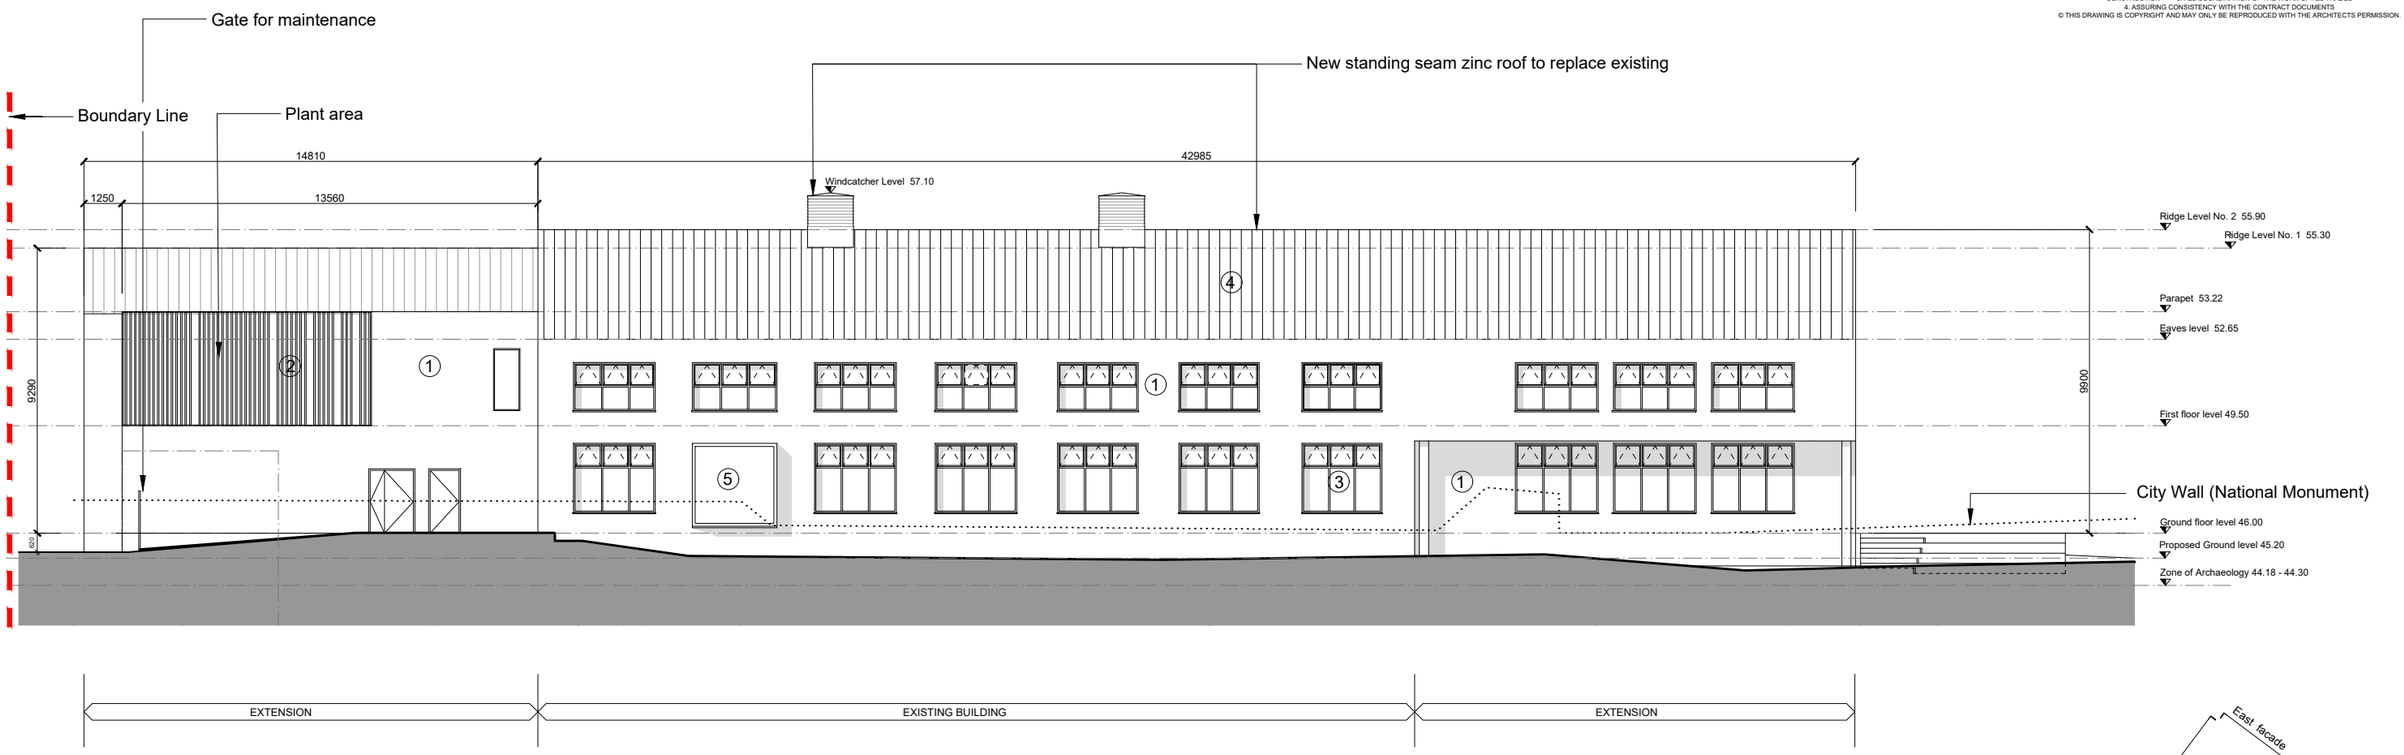

1 Proposed North Elevation

1 : 200@A3

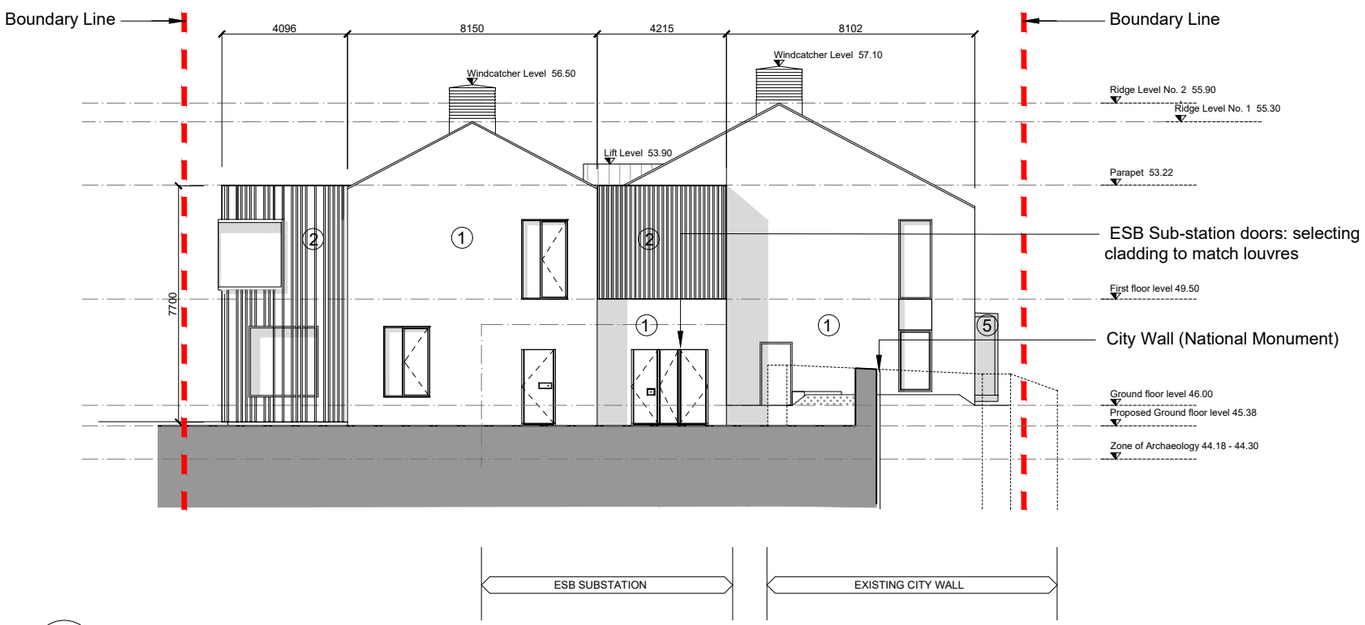

2 Proposed East Elevation

1 : 200@A3

1. Render finish on insulated facade
2. Facade with vertical ceramic louvred elements rear mounted to a powder coated metal framework
3. New windows in aluminium powder coated frames
4. New standing seam zinc roof to replace existing
5. Pop-out window and seating podium to allow view on City wall and adjacent landscaping
6. Rooflight
7. Windcatchers to be powder coated, colour to be determined at a later design stage
8. Round Column in painted concrete

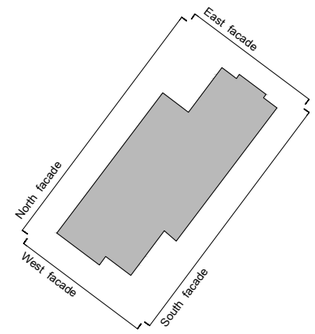

DRG. SERIES

3.0 PLANNING

REV	DATE	DRN	NOTES
P03.02	14/05/2019	LK	Planning issue following amendment
P03.01	13/05/2019	LK	Issued for planning

reddy architecture + urbanism

JOB
Library at Mayfair Building, Kilkenny

CLIENT
Kilkenny Co. Council

TITLE
Proposed Elevations North and East

DATE 14/05/2019	SCALE 1:200
DRN LK	CHECKED EP

JOB NUMBER	DRWG NUMBER	REVISION
P17-020	KRAU-XX-ZZ-DR-A-32004	P03.02

DUBLIN OFFICE
DARTRY MILLS,
DARTRY ROAD,
DUBLIN 6,
IRELAND
Tel: + 353 (1) 498 7000
Fax: + 353 (1) 498 7001
info@reddyarchitecture.com
www.reddyarchitecture.com

KILKENNY OFFICE
41 DEAN STREET,
KILKENNY,
IRELAND
Tel: + 353 (56) 776 2697
kilkenny@reddyarchitecture.com
www.reddyarchitecture.com