DO NOT SCALE FROM THIS DRAWING. USE FIGURED DIMENSIONS IN ALL CASES. VERIFY DIMENSIONS ON SITE AND REPORT ANY DISCREPANCIES TO THE ARCHITECTS IMMEDIATELY. THIS DRAWING TO BE READ IN CONJUNCTION WITH THE ARCHITECTS SPECIFICATION, FIRE CERTIFICATE, DAC, OTHER CONSULTANTS ISSUED DRAWINGS AND REPORTS. CONTRACTOR IS RESPONSIBLE FOR:
1. ALL DIMENSIONS, QUANTITIES AND PERFORMANCE REQUIREMENTS TO BE CONFIRMED ON SITE
2. ALL INFORMATION THAT PERTAINS SOLELY TO THE FABRICATION PROCESSES OR TO THE TECHNIQUES OF CONSTRUCTION 3. ALL COORDINATION OF THE WORK OF ALL TRADES
4. ASSURING CONSISTENCY WITH THE CONTRACT DOCUMENTS
© THIS DRAWING IS COPYRIGHT AND MAY ONLY BE REPRODUCED WITH THE ARCHITECTS PERMISSION.

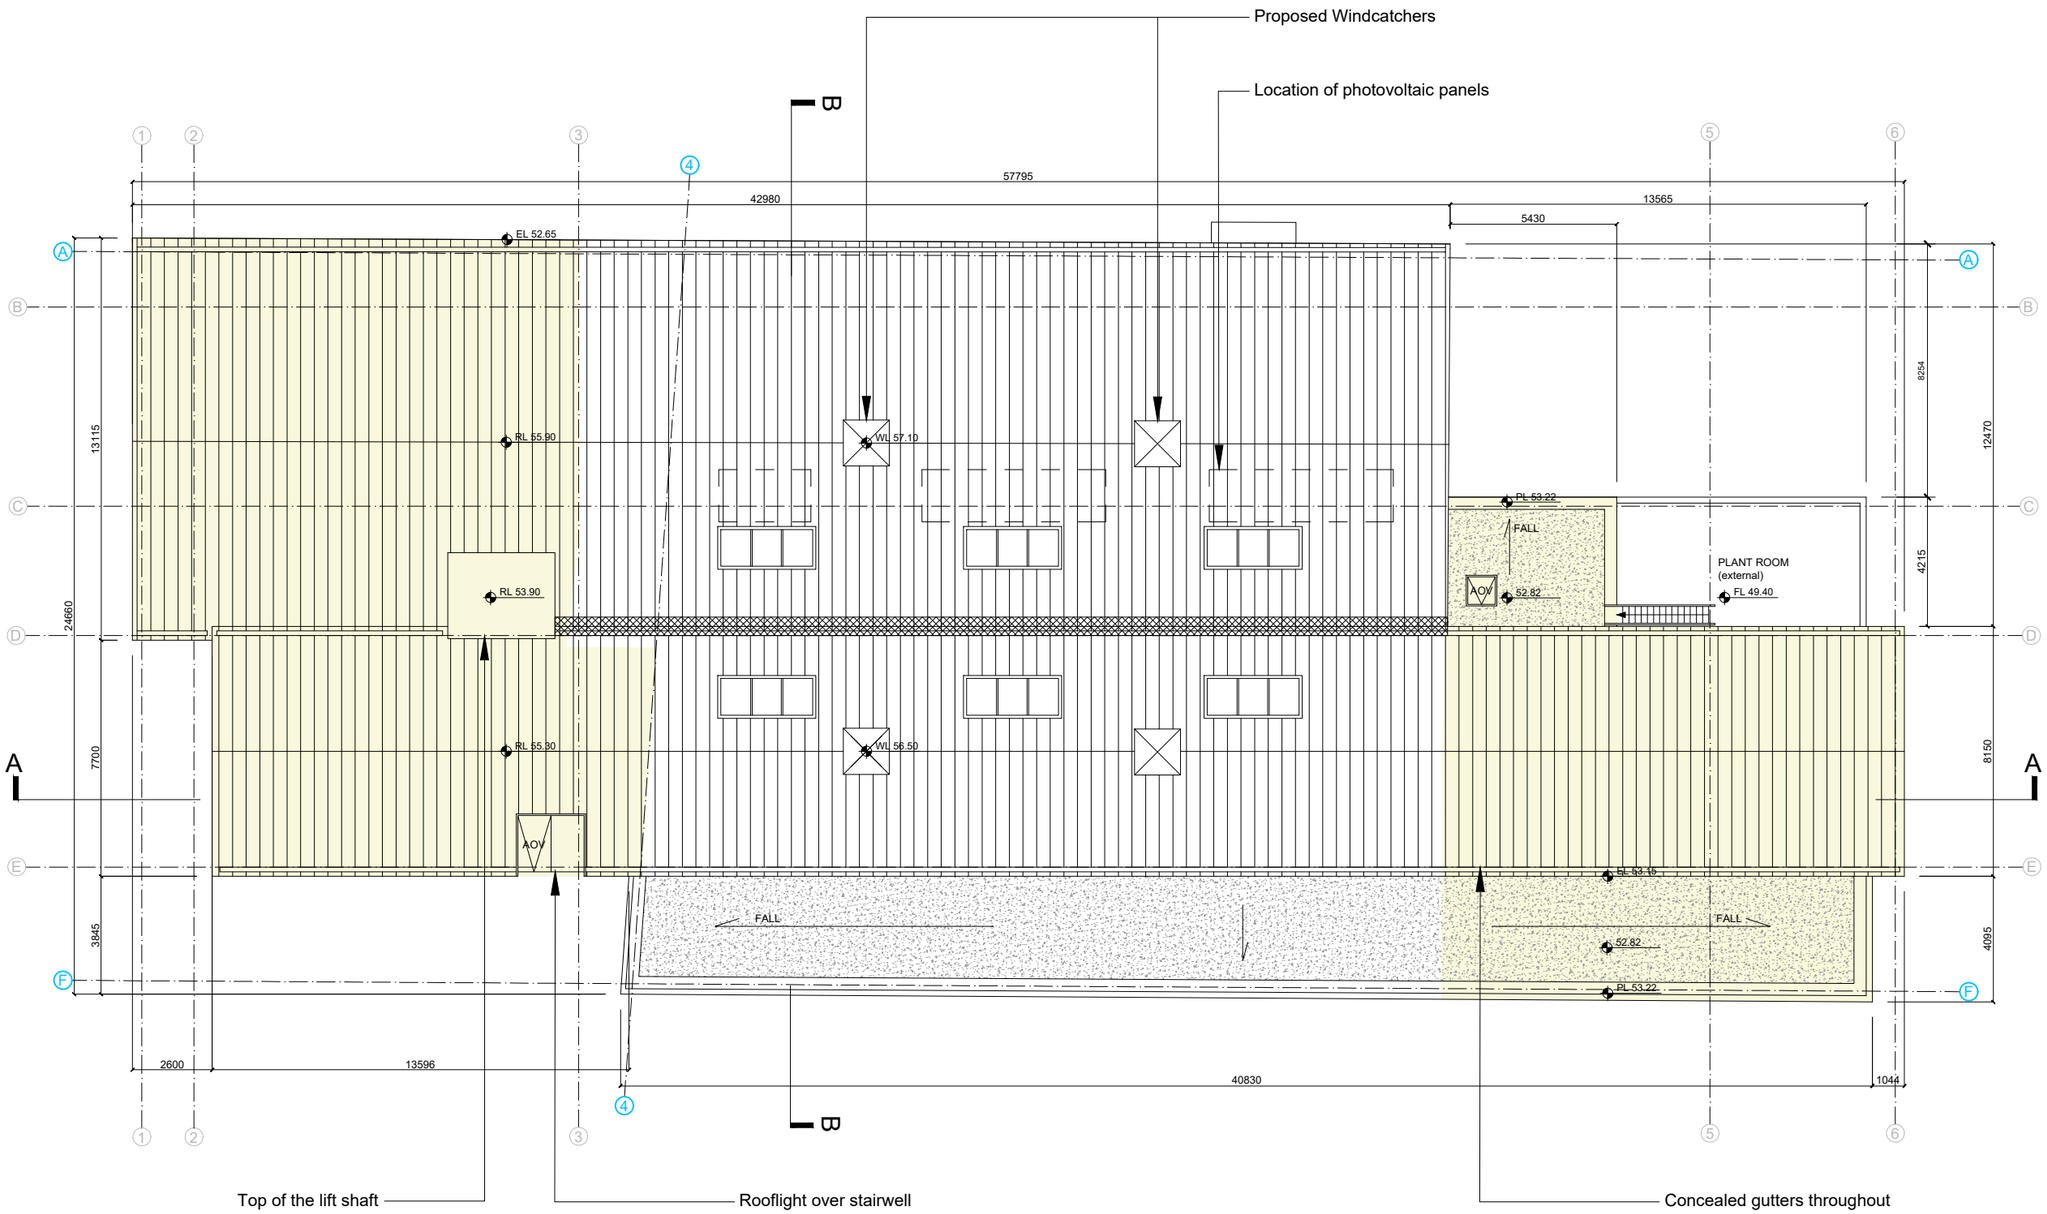

New standing seam zinc roof

New flat roof

Rooflights

Access leveled walkway for PV maintenance with associated guardrails, width min. 600mm

Proposed new build

RL 55.30 Proposed Ridge level

EL 53.15 Proposed Eaves level

PL 53.22 Proposed Parapet level

WL 57.10 Proposed Top of Windcatcher

DRG. SERIES

3.0 PLANNING

REV.	DATE	DRN	NOTES
P03.02	14/05/2019	LK	Planning issue following amendment
P03.01	13/05/2019	LK	Issued for Planning

reddy architecture + urbanism

JOB
Library at Mayfair Building, Kilkenny

CLIENT
Kilkenny Co. Council

TITLE
Proposed Roof plan

DATE 14/05/2019	SCALE 1:200
DRN LK	CHECKED EP

DUBLIN OFFICE
DARTRY MILLS,
DARTRY ROAD,
DUBLIN 6,
IRELAND
Tel: + 353 (1) 498 7000
Fax: + 353 (1) 498 7001
info@reddyarchitecture.com
www.reddyarchitecture.com

KILKENNY OFFICE
41 DEAN STREET,
KILKENNY,
IRELAND
Tel: + 353 (56) 776 2697
kilkenny@reddyarchitecture.com
www.reddyarchitecture.com

JOB NUMBER	DRWG NUMBER	REVISION
P17-020K-RAU	00-02-DR-A-31100	P03.02

1 Proposed Roof Plan
1 : 200@A3