KILKENNY COUNTY COUNCIL

ORMONDE STREET URBAN ENHANCEMENT SCHEME

PUBLIC DISPLAY DRAWINGS

(PART VIII PROCESS)

INDEX OF CONTENTS

DRAWING NO.	TITLE
18069-P8-000	COVER & INDEX OF CONTENTS
18069-P8-001	SITE LOCATION & EXTENT
18069-P8-100	PLAN LAYOUT - SHOWING EXTENT OF WORK
18069-P8-101	GENERAL LAYOUT (SHEET 1 OF 2)
18069-P8-102	GENERAL LAYOUT (SHEET 2 OF 2)

NOTES A1

OS MAP REF:
5438-B (SCALE 1:1000)
ITM CENTREPOINT CO-ORDINATE 650484mE, 655656N

REPRODUCED UNDER OS LICENCE No. EN 0009619
© ORDNANCE SURVEY IRELAND/ GOVERNMENT OF IRELAND

THIS DRAWING IS COPYRIGHT OF KILGALLEN AND PARTNERS AND ISSUED UNDER LICENCE

ISSUE	DATE	BY	DETAILS
PL3	03.04.19	KS	REVISED SET-DOWN AREA
PL2	08.03.19	KS	REVISED FOR PART VIII
PL1	01.02.19	KS	ISSUED FOR PART VIII

THIS DRAWING IS COPYRIGHT OF KILGALLEN AND PARTNERS AND ISSUED UNDER LICENCE

DESIGN
CIVIL ENGINEERING

STATUS
PART VIII- PUBLIC CONSULTATION

CLIENT
KILKENNY COUNTY COUNCIL

PROJECT
ORMONDE STREET- URBAN ENHANCEMENT SCHEME

TITLE
CONTENTS

KILGALLEN & PARTNERS
CONSULTING ENGINEERS
3 DANVILLE BUSINESS PARK, KILKENNY
Tel: +353 56 770 1090, Fax: +353 56 770 5077
E-mail: info@kilgallen.ie, Web: www.kilgallen.ie

DRN:	SCALE:	DRAWING NO.:	ISSUE:
KS	AS SHOWN @ A1	18069-P8-000	PL3
CHKD:	DATE:		
NoC	01/02/2019		

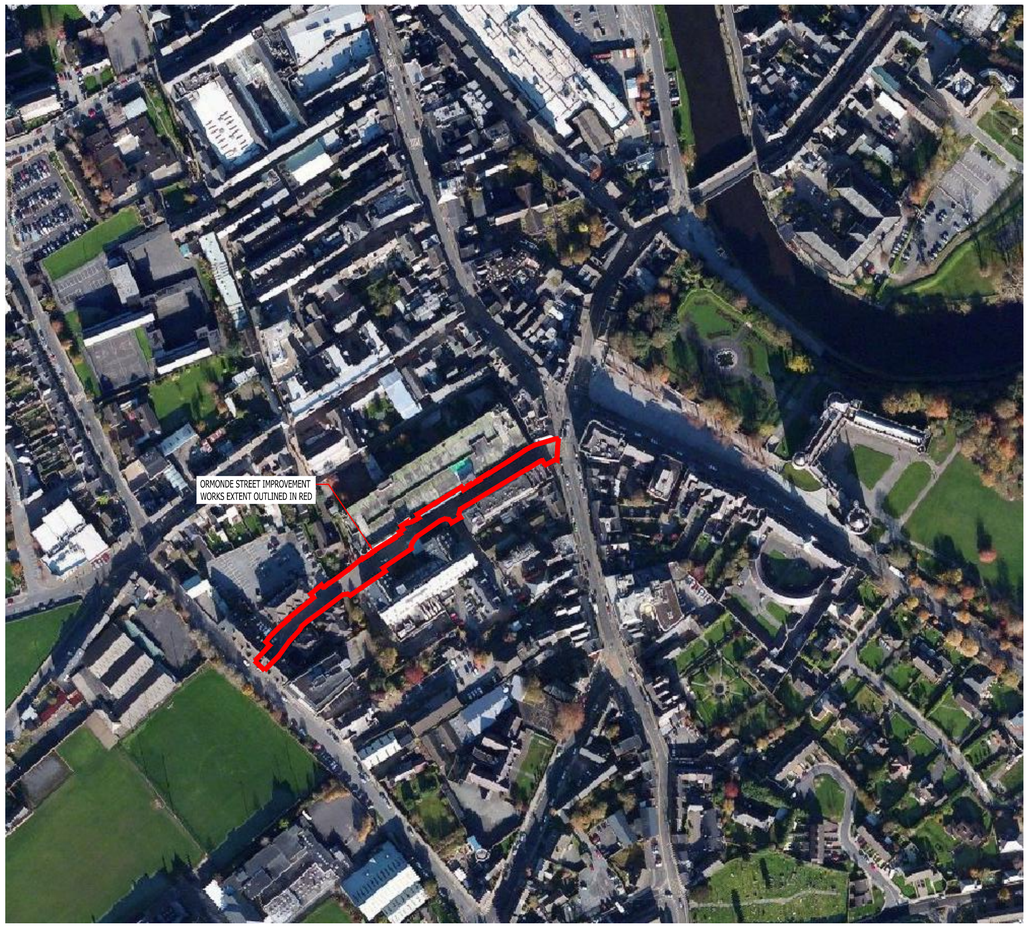

SITE LOCATION - SCALE: 1/2,000

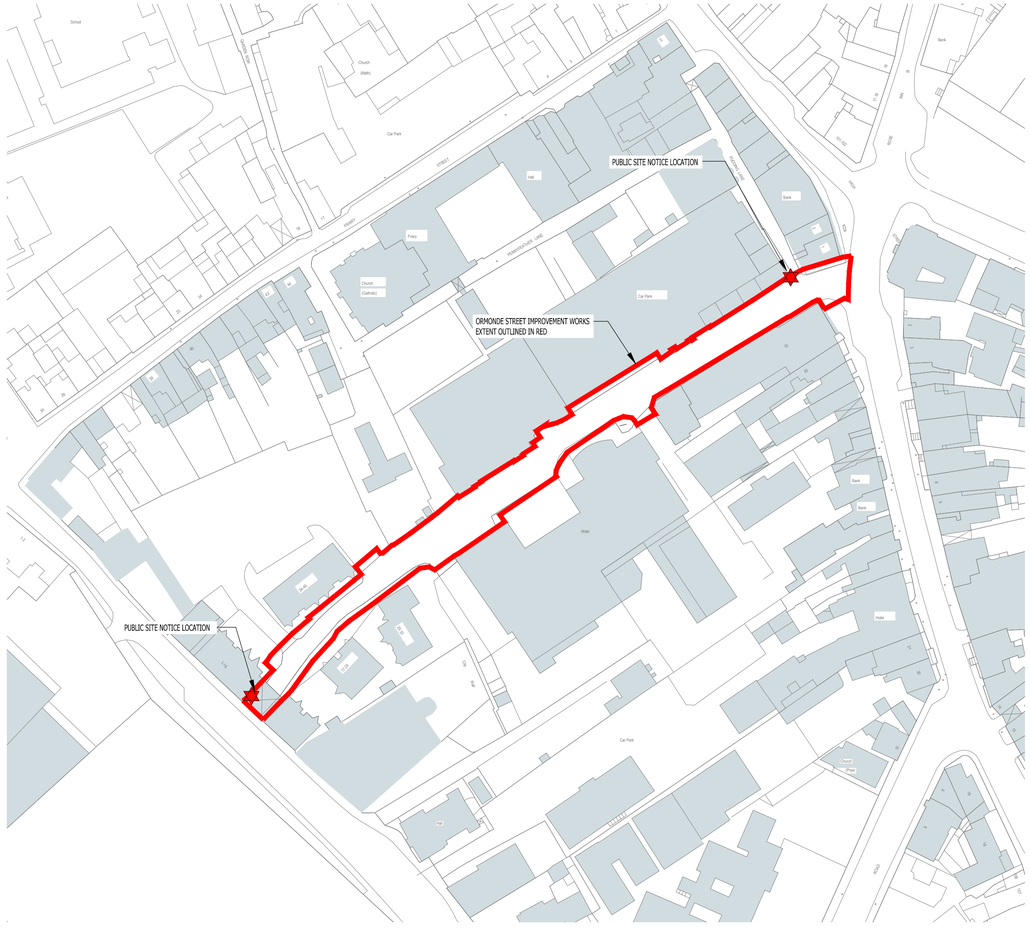

SITE LOCATION - SHOWING SITE OUTLINE & PUBLIC NOTICE LOCATION
SCALE: 1/1000

NOTES A1

N

OS MAP REF:
5438-B (SCALE 1:1000)
ITM CENTREPOINT CO-ORDINATE 650484E, 655650N

REPRODUCED UNDER OS LICENCE No. EN 0009619
© ORDNANCE SURVEY IRELAND/ GOVERNMENT OF IRELAND
THIS DRAWING IS COPYRIGHT OF KILGALLEN AND PARTNERS AND ISSUED UNDER LICENCE

ISSUE	DATE	BY	DETAILS
PL2	08.03.19	KS	REVISED FOR PART VIII
PL1	01.02.19	KS	ISSUED FOR PART VIII

THIS DRAWING IS COPYRIGHT OF KILGALLEN AND PARTNERS AND ISSUED UNDER LICENCE

DESIGN
CIVIL ENGINEERING

STATUS
PART VIII- PUBLIC CONSULTATION

CLIENT
KILKENNY COUNTY COUNCIL

PROJECT
ORMONDE STREET- URBAN ENHANCEMENT SCHEME

TITLE
SITE LOCATION AND EXTENT

KILGALLEN & PARTNERS
CONSULTING ENGINEERS
3 DANVILLE BUSINESS PARK, KILKENNY
Tel: +353 56 770 1090, Fax: +353 56 770 9277
E-mail: info@kilgallen.ie, Web: www.kilgallen.ie

DRN:	SCALE:	DRAWING NO.:	ISSUE:
KS	AS SHOWN @ A1	18069-P8-001	PL2
CHKD:	DATE:		
NoC	01/02/2019		

EXISTING STREETSCAPE AT Q PARK CARPARK

EXISTING STREETSCAPE VIEW

PROPOSED STREETSCAPE AT Q PARK CARPARK

PHOTOMONTAGE OF STREETSCAPE ENHANCEMENT WORKS

NOTES A1

ORMONDE STREET URBAN ENHANCEMENT SCHEME COMPRISES OF:

- ALTERATIONS TO PROVIDE IMPROVED TRAFFIC MANAGEMENT AND PEDESTRIAN STREETSCAPE INCLUDING 80mm OF A SINGLE LANE TRAFFIC FROM THE JUNCTION WITH PATRICK STREET AND PATRICK'S COURT CARPARK ENTRANCE THROUGH WIDENING OF EXISTING FOOTWAY,
- DEFINED PARKING AND SET-DOWN AREAS FOR PREMISES ON ORMONDE STREET AND ITS VICINITY
- REALIGNMENT OF THE TWO WAY CARRIAGEWAY FROM THE JUNCTION OF UPPER NEW STREET TO PATRICK'S COURT PRIVATE CAR PARK ENTRANCE
- UPGRADING OF THE EXISTING STREETSCAPE WITH HIGH QUALITY PAVING MATERIAL AND FINISHES. DETAIL AND SPECIFICATION TO BE AGREED AND SELECTED IN CONSULTATION WITH STAKEHOLDERS AND KILKENNY CO CO
- UPGRADE OF STREET FURNITURE AND LANDSCAPING.
- ASSOCIATED DRAINAGE AND SIGNAGE IMPROVEMENT WORKS

LEGEND:

- EXISTING BUILDING
- EXISTING KERBLINE
- EXISTING PATRICK STREET PAVING
- PROPOSED BITUMEN MACADAM SURFACE
- IMPRINTED ASPHALT/PAVING TO CARRIAGEWAY & SET-DOWN AREAS
- TEXTURED FINISH PAVING TO FOOTWAYS (TYPE AND COLOUR TO BE SELECTED BY KK Co Co)
- PRIVATE FOOTWAY TO PRIVATE PROPERTIES
- PRIVATE OFF-STREET PARKING BAYS
- 125mm HIGH KERB
- 80mm HIGH KERB
- 6mm HIGH KERB

OS MAP REF:
5438-B (SCALE 1:1000)
ITM CENTREPOINT CO-ORDINATE 650484E, 655656N

REPRODUCED UNDER OS LICENCE No. EN 0009619
© ORDNANCE SURVEY IRELAND/ GOVERNMENT OF IRELAND

THIS DRAWING IS COPYRIGHT OF KILGALLEN AND PARTNERS AND ISSUED UNDER LICENCE

PL3	03.04.19	KS	REVISED SET-DOWN AREA
PL2	08.03.19	KS	REVISED FOR PART VIII
PL1	01.02.19	KS	ISSUED FOR PART VIII

THIS DRAWING IS COPYRIGHT OF KILGALLEN AND PARTNERS AND ISSUED UNDER LICENCE

DESIGN
CIVIL ENGINEERING

STATUS
PART VIII- PUBLIC CONSULTATION

CLIENT
KILKENNY COUNTY COUNCIL

PROJECT
ORMONDE STREET- URBAN ENHANCEMENT SCHEME

TITLE
PLAN LAYOUT- SHOWING EXTENT OF WORKS

KILGALLEN & PARTNERS
CONSULTING ENGINEERS
3 DANVILLE BUSINESS PARK, KILKENNY
Tel: +353 56 770 1290, Fax: +353 56 770 9077
E-mail: info@kilgallen.ie, Web: www.kilgallen.ie

DRN:	SCALE:	DRAWING NO.:	ISSUE:
KS	1 : 500	18069-P8-100	PL3
CHKD:	DATE:		
No'C	01/02/2019		

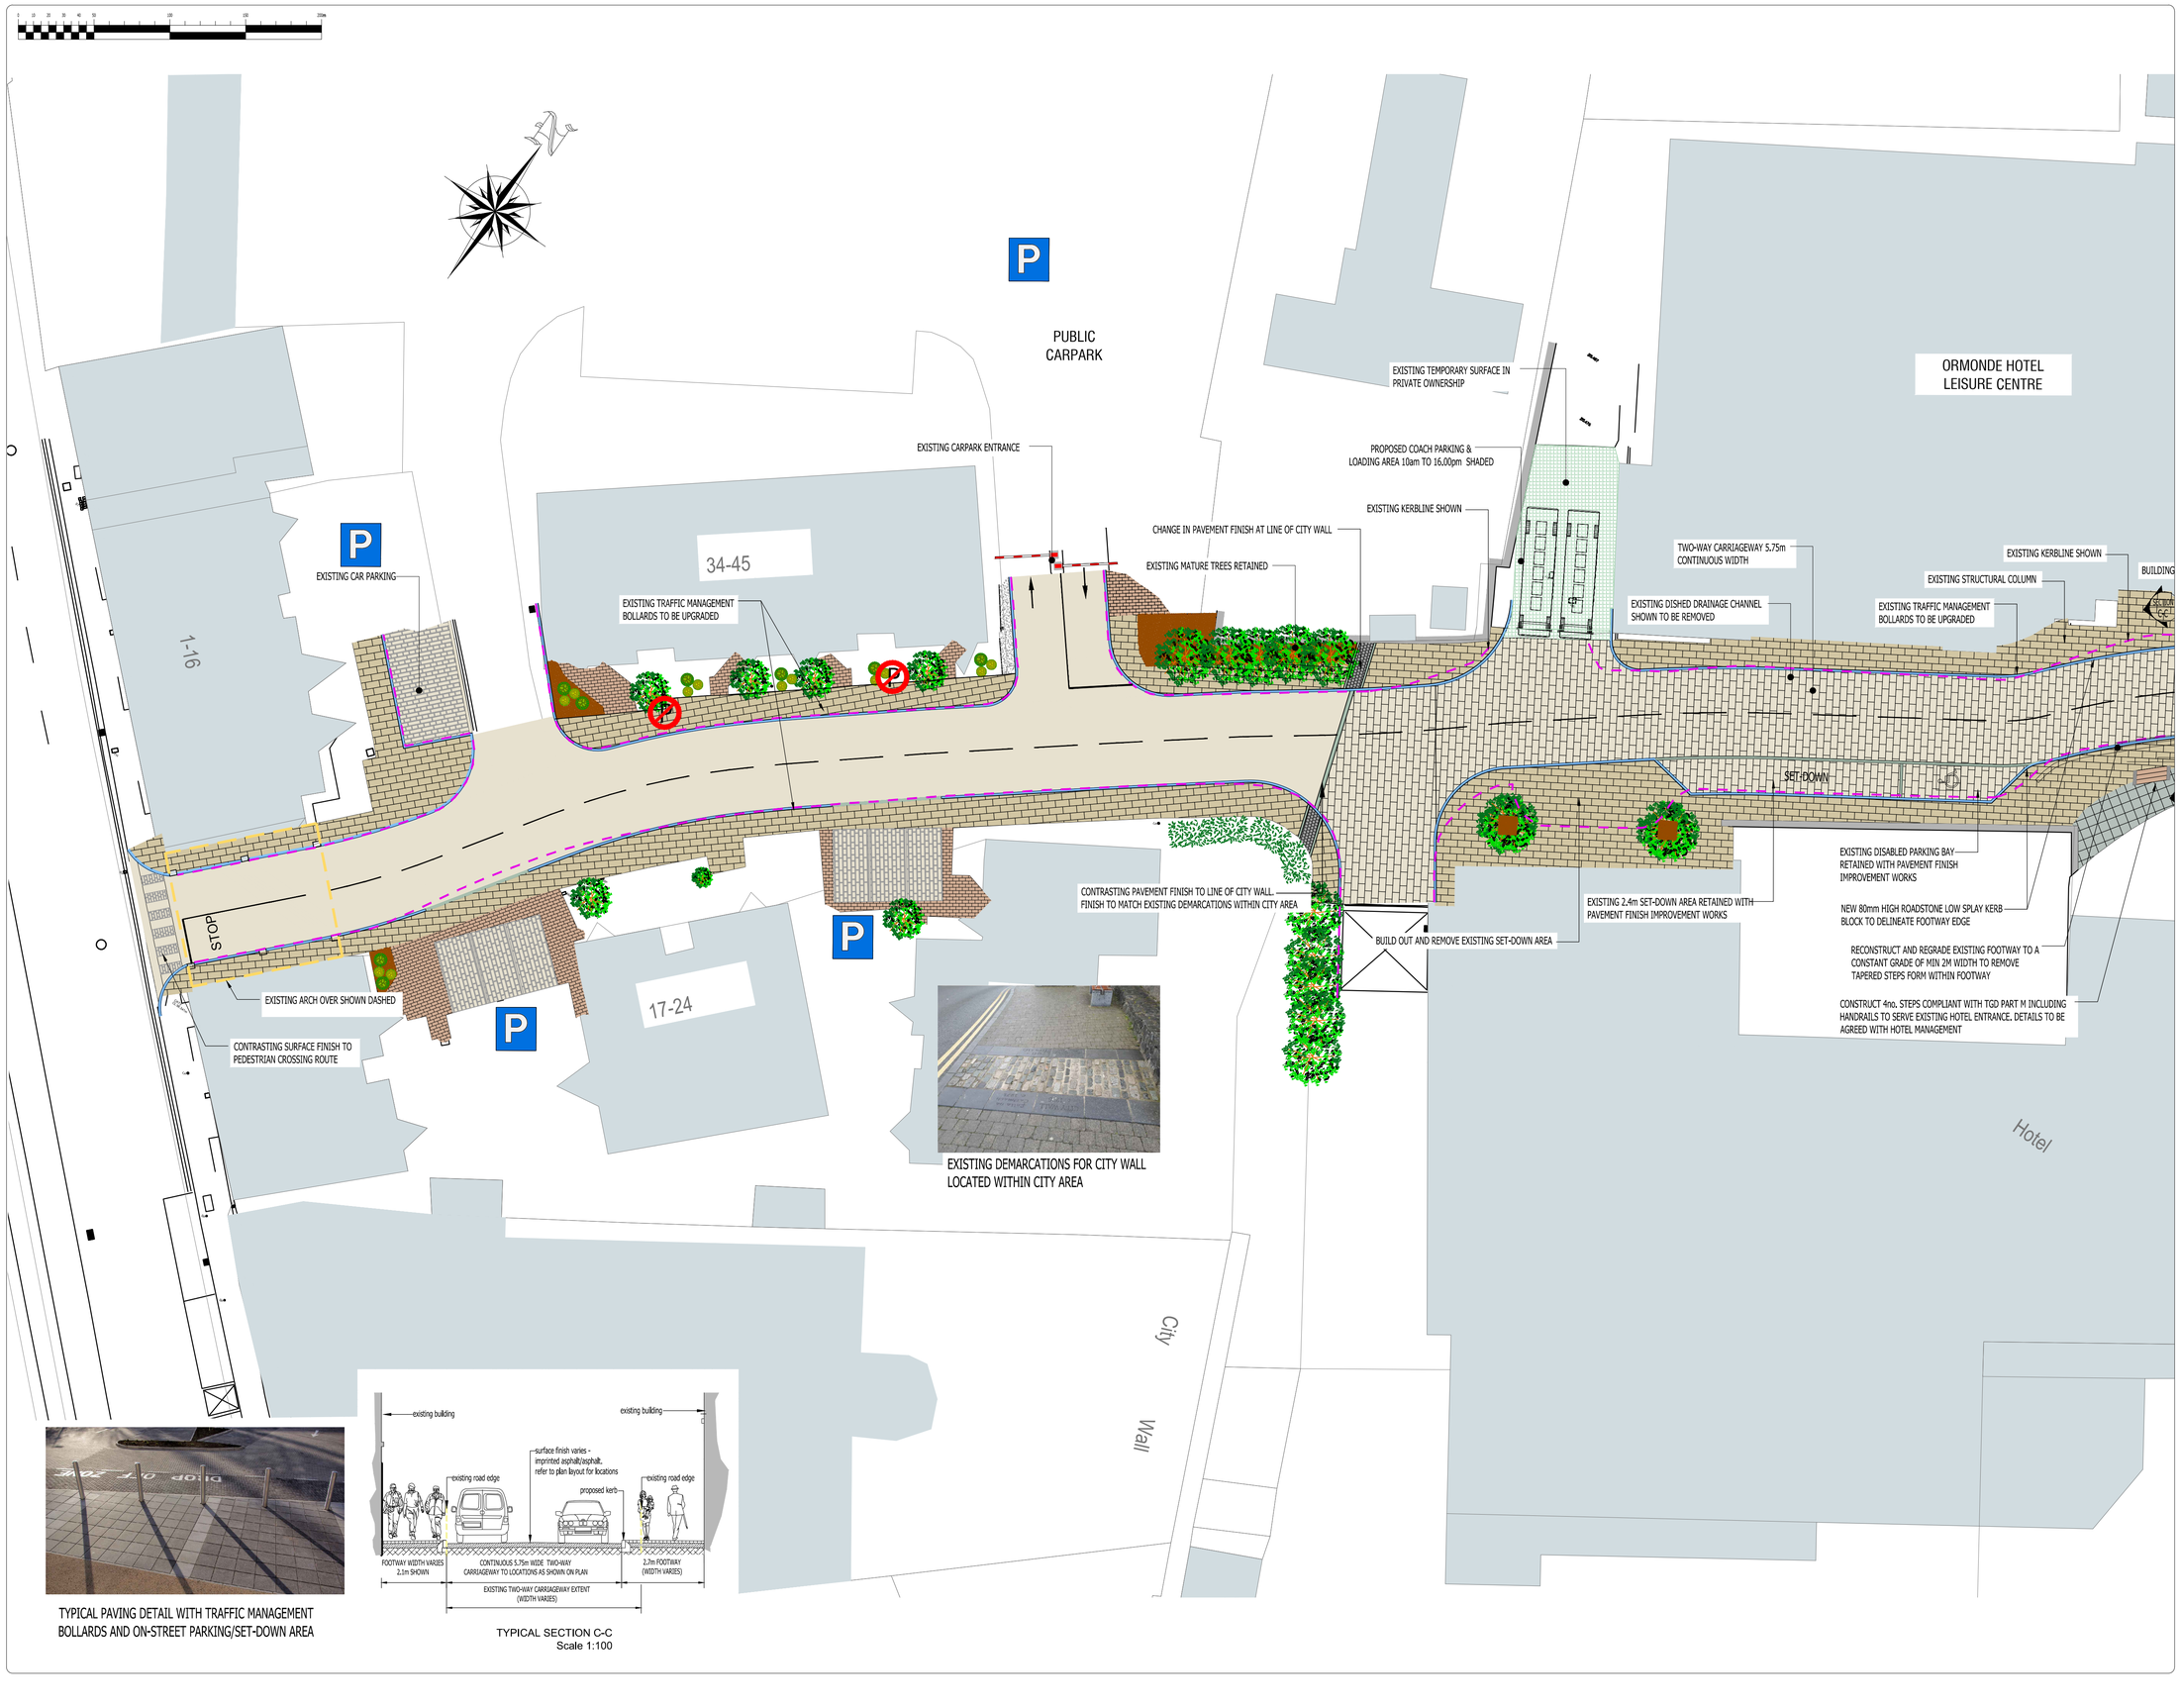

EXISTING DEMARCATIONS FOR CITY WALL LOCATED WITHIN CITY AREA

TYPICAL PAVING DETAIL WITH TRAFFIC MANAGEMENT BOLLARDS AND ON-STREET PARKING/SET-DOWN AREA

TYPICAL SECTION C-C
Scale 1:100

NOTES A1

ORMONDE STREET URBAN ENHANCEMENT SCHEME COMPRISES OF:

- ALTERATIONS TO PROVIDE IMPROVED TRAFFIC MANAGEMENT AND PEDESTRIAN STREETSCAPE INCLUDING 808mm OF A SINGLE LANE TRAFFIC FROM THE JUNCTION WITH PATRICK STREET AND PATRICK'S COURT CARPARK ENTRANCE THROUGH WIDENING OF EXISTING FOOTWAY,
- DEFINED PARKING AND SET-DOWN AREAS FOR PREMISES ON ORMONDE STREET AND ITS VICINITY
- REALIGNMENT OF THE TWO WAY CARRIAGEWAY FROM THE JUNCTION OF UPPER NEW STREET TO PATRICK'S COURT PRIVATE CAR PARK ENTRANCE
- UPGRADING OF THE EXISTING STREETSCAPE WITH HIGH QUALITY PAVING MATERIAL AND FINISHES. DETAIL AND SPECIFICATION TO BE AGREED AND SELECTED IN CONSULTATION WITH STAKEHOLDERS AND KILKENNY CO CO
- UPGRADE OF STREET FURNITURE AND LANDSCAPING.
- ASSOCIATED DRAINAGE AND SIGNAGE IMPROVEMENT WORKS

LEGEND:

- EXISTING BUILDING
- EXISTING KERBLINE
- EXISTING PATRICK STREET PAVING
- PROPOSED BITUMEN MACADAM SURFACE
- IMPRINTED ASPHALT/PAVING TO CARRIAGEWAY & SET-DOWN AREAS
- TEXTURED FINISH PAVING TO FOOTWAYS (TYPE AND COLOUR TO BE SELECTED BY KK Co Co)
- PRIVATE FOOTWAY TO PRIVATE PROPERTIES
- PRIVATE OFF-STREET PARKING BAYS
- 125mm HIGH KERB
- 80mm HIGH KERB
- 6mm HIGH KERB

OS MAP REF:
5438-B (SCALE 1:1000)
ITM CENTREPOINT CO-ORDINATE 650484E, 655656N

REPRODUCED UNDER OS LICENCE No. EN 0009619
© ORDNANCE SURVEY IRELAND/ GOVERNMENT OF IRELAND
THIS DRAWING IS COPYRIGHT OF KILGALLEN AND PARTNERS AND ISSUED UNDER LICENCE

ISSUE	DATE	BY	DETAILS
PL2	08.03.19	KS	REVISED FOR PART VIII
PL1	01.02.19	KS	ISSUED FOR PART VIII

THIS DRAWING IS COPYRIGHT OF KILGALLEN AND PARTNERS AND ISSUED UNDER LICENCE

DESIGN
CIVIL ENGINEERING

STATUS
PART VIII- PUBLIC CONSULTATION

CLIENT
KILKENNY COUNTY COUNCIL

PROJECT
ORMONDE STREET- URBAN ENHANCEMENT SCHEME

TITLE
GENERAL LAYOUT
(SHEET 2 OF 2)

KILGALLEN & PARTNERS
CONSULTING ENGINEERS
3 DANVILLE BUSINESS PARK, KILKENNY
Tel: +353 56 770 1090, Fax: +353 56 770 9077
E-mail: info@kilgallen.ie, Web: www.kilgallen.ie

DRN:	SCALE:	DRAWING NO.:	ISSUE:
KS	1 : 200	18069-P8-102	PL2
CHKD:	DATE:		
NoC	01/02/2018		

TYPICAL SECTION A-A
Scale 1:100

TYPICAL SECTION B-B
Scale 1:100

TYPICAL SECTION C-C
Scale 1:100

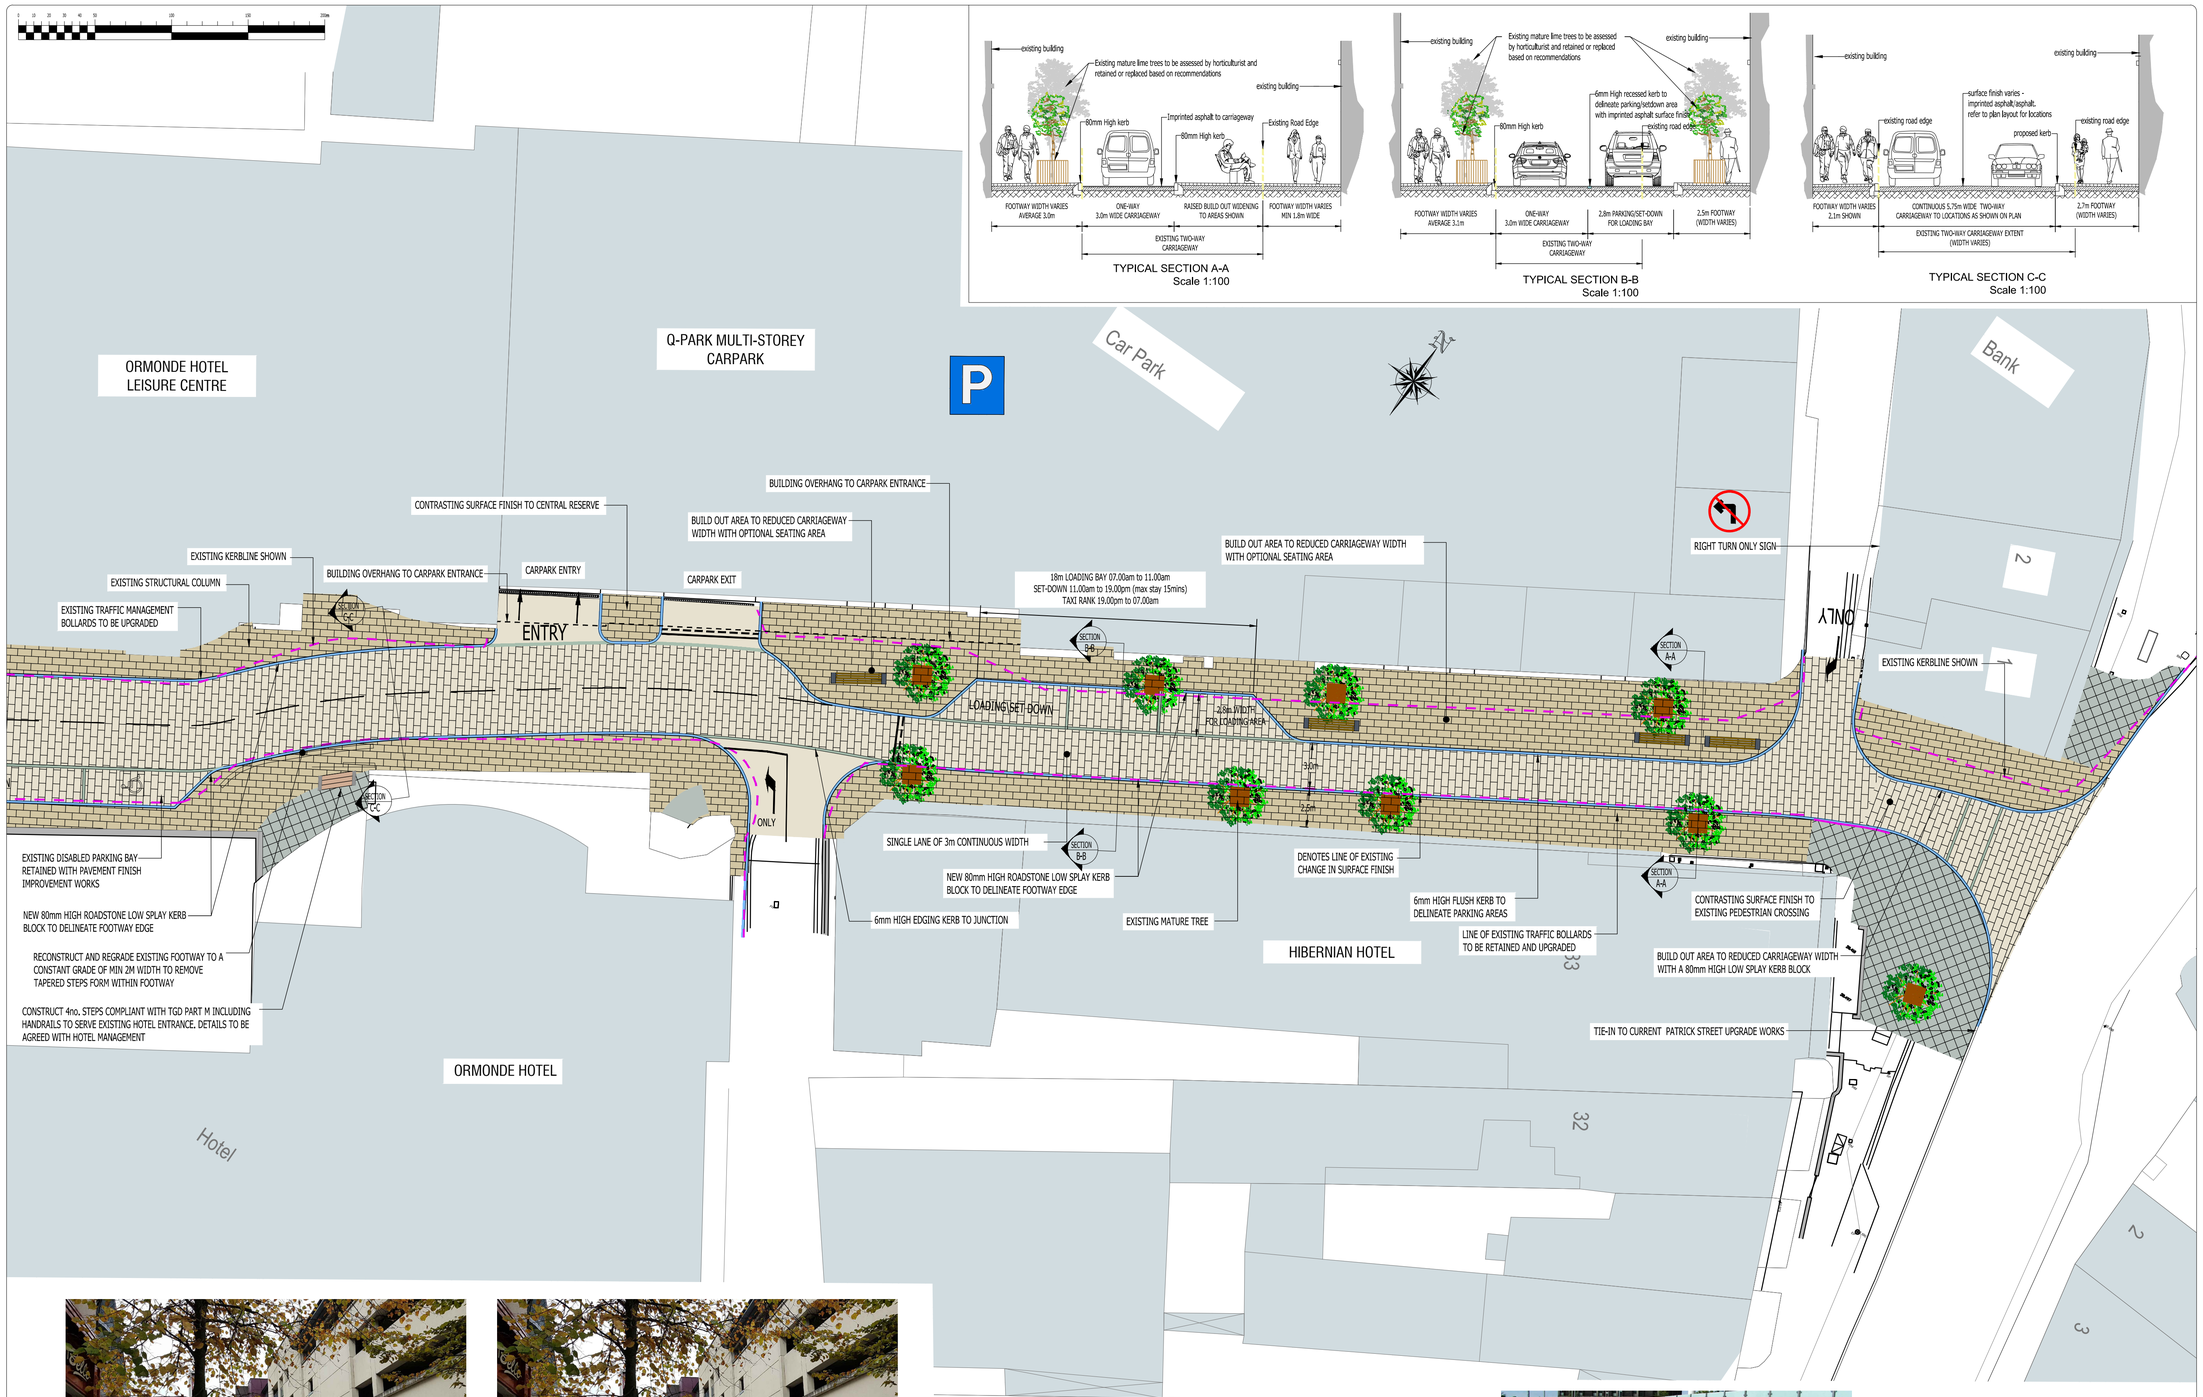

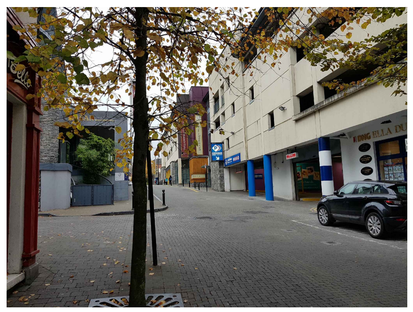

EXISTING STREETSCAPE

EXISTING STREETSCAPE VIEW

PROPOSED STREETSCAPE

PHOTOMONTAGE OF STREETSCAPE ENHANCEMENT WORKS

TYPICAL PAVING DETAIL TERRAPAVE® OR SIMILAR TEXTURED PAVING TO FOOTWAYS

TYPICAL CONTRASTING FINISH TO DEFINED PARKING/SET-DOWN AREAS

NOTES

A1

ORMONDE STREET URBAN ENHANCEMENT SCHEME COMPRISES OF:

- ALTERATIONS TO PROVIDE IMPROVED TRAFFIC MANAGEMENT AND PEDESTRIAN STREETSCAPE INCLUDING 808mm OF A SINGLE LANE TRAFFIC FROM THE JUNCTION WITH PATRICK STREET AND PATRICK'S COURT CARPARK ENTRANCE THROUGH WIDENING OF EXISTING FOOTWAY,
- DEFINED PARKING AND SET-DOWN AREAS FOR PREMISES ON ORMONDE STREET AND ITS VICINITY
- REALIGNMENT OF THE TWO WAY CARRIAGEWAY FROM THE JUNCTION OF UPPER NEW STREET TO PATRICK'S COURT PRIVATE CAR PARK ENTRANCE
- UPGRADING OF THE EXISTING STREETSCAPE WITH HIGH QUALITY PAVING MATERIAL AND FINISHES. DETAIL AND SPECIFICATION TO BE AGREED AND SELECTED IN CONSULTATION WITH STAKEHOLDERS AND KILKENNY CO CO
- UPGRADE OF STREET FURNITURE AND LANDSCAPING.
- ASSOCIATED DRAINAGE AND SIGNAGE IMPROVEMENT WORKS

LEGEND:

- EXISTING BUILDING
- EXISTING KERBLINE
- EXISTING PATRICK STREET PAVING
- PROPOSED BITUMEN MACADAM SURFACE
- IMPRINTED ASPHALT/PAVING TO CARRIAGEWAY & SET-DOWN AREAS
- TEXTURED FINISH PAVING TO FOOTWAYS (TYPE AND COLOUR TO BE SELECTED BY KK Co Co)
- PRIVATE FOOTWAY TO PRIVATE PROPERTIES
- PRIVATE OFF-STREET PARKING BAYS
- 125mm HIGH KERB
- 80mm HIGH KERB
- 6mm HIGH KERB

OS MAP REF:
5438-B (SCALE 1:1000)
ITM CENTREPOINT CO-ORDINATE 650484E, 655656N

REPRODUCED UNDER OS LICENCE No. EN 0009619
© ORDNANCE SURVEY IRELAND/ GOVERNMENT OF IRELAND
THIS DRAWING IS COPYRIGHT OF KILGALLEN AND PARTNERS AND ISSUED UNDER LICENCE

ISSUE	DATE	BY	DETAILS
PL3	03.04.19	KS	REVISED SET-DOWN AREA
PL2	08.03.19	KS	REVISED FOR PART VIII
PL1	01.02.19	KS	ISSUED FOR PART VIII

THIS DRAWING IS COPYRIGHT OF KILGALLEN AND PARTNERS AND ISSUED UNDER LICENCE

DESIGN
CIVIL ENGINEERING

STATUS
PART VIII- PUBLIC CONSULTATION

CLIENT
KILKENNY COUNTY COUNCIL

PROJECT
ORMONDE STREET- URBAN ENHANCEMENT SCHEME

TITLE
GENERAL LAYOUT
(SHEET 1 OF 2)

KILGALLEN & PARTNERS
CONSULTING ENGINEERS
3 DANVILLE BUSINESS PARK, KILKENNY
Tel: +353 56 770 1090, Fax: +353 56 770 5077
E-mail: info@kilgallen.ie, Web: www.kilgallen.ie

DRN:	SCALE:	DRAWING NO.:	ISSUE:
KS	1 : 200	18069-P8-101	PL3
CHKD:	DATE:		
No'C	01/02/2019		