A1

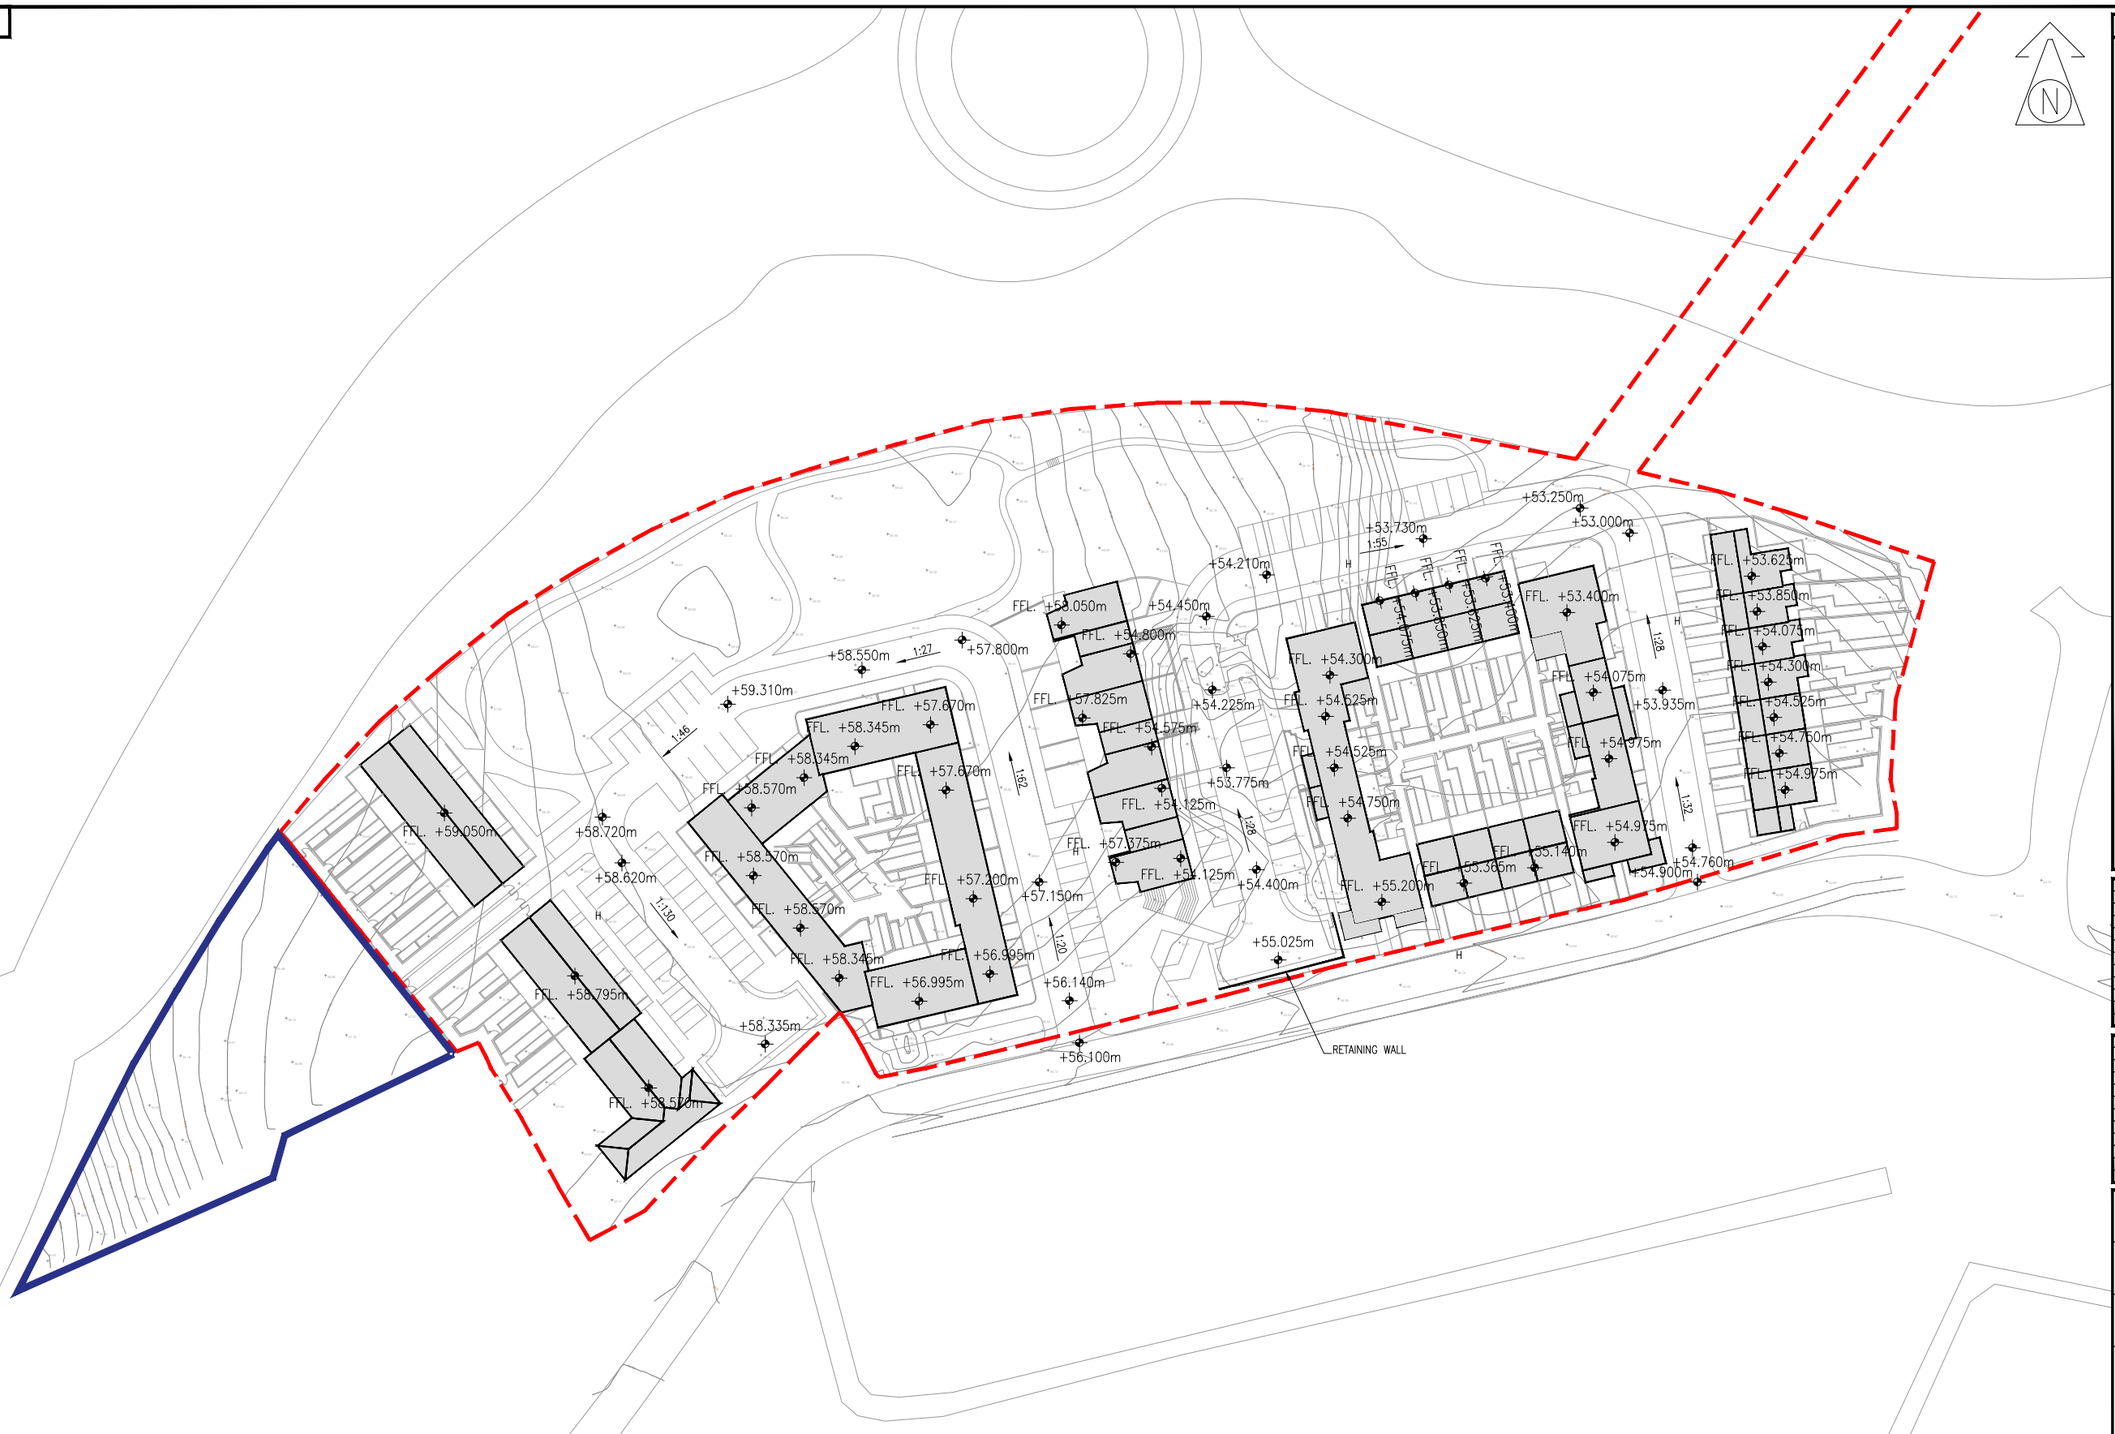

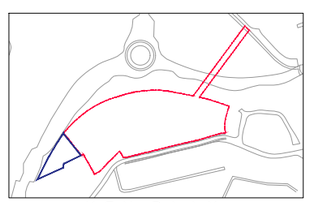

KEY PLAN

N.T.S. SCALE

VOLUME A 3.2

NOTES:

GENERAL NOTES:

1. THIS DRAWING TO BE READ IN CONJUNCTION WITH ALL RELEVANT ARCHITECTS, SERVICE ENGINEERS DRAWINGS & SPECIFICATIONS.
2. ALL LEVELS ARE STRUCTURAL UNLESS NOTED OTHERWISE.
3. ALL WORKS TO BE CARRIED OUT IN ACCORDANCE WITH THE RELEVANT BUILDING REGULATIONS.
4. DO NOT SCALE – WORK TO FIGURE DIMENSIONS ONLY.

QUALITY ISO 9001:2000 NSAI Certified

ENGINEERS IRELAND cpd ACCREDITED COMPANY

Referenced drawings

Dwg. No.	Dwg Title

Issue register

Rev.	Date	Description	Dwn.	Chkd.	Appvd.
PL1	28.11.18	PLANNING ISSUE	MD	MC	NP
PL2	08.02.19	PLANNING ISSUE	MD	MC	NP
PL3	25.02.19	PLANNING ISSUE	MD	MC	NP

Client: KILKENNY Co. Co.

Job Description: CROKERS HILL HOUSING DEVELOPMENT

Status: PLANNING ISSUE

Drawing Title: LEVELS & GRADIENTS LAYOUT

Project No:	Drawing Ref:	Rev:
18KK003	C-003	PL3

Date:	Scale:
01.11.18	A3 – 1/1000; A1 – 1/500

Drawn By:	Checked By:	Approved By:
M.DI DATO	N.PATTERSON	N.PATTERSON

Hayes Higgins Partnership
Gas House Lane, Kilkenny.
Gas House Lane, Kilkenny (056) 7764710 (056) 7723223 Info@hayeshiggins.com
58 Fitzwilliam Square, Dublin 2. (01) 6612321 (01) 6625804 admin@hayeshiggins.ie

CADFILE: 18KK003-C-002-003 Watermain Levels Layout.dwg

© HAYES HIGGINS PARTNERSHIP