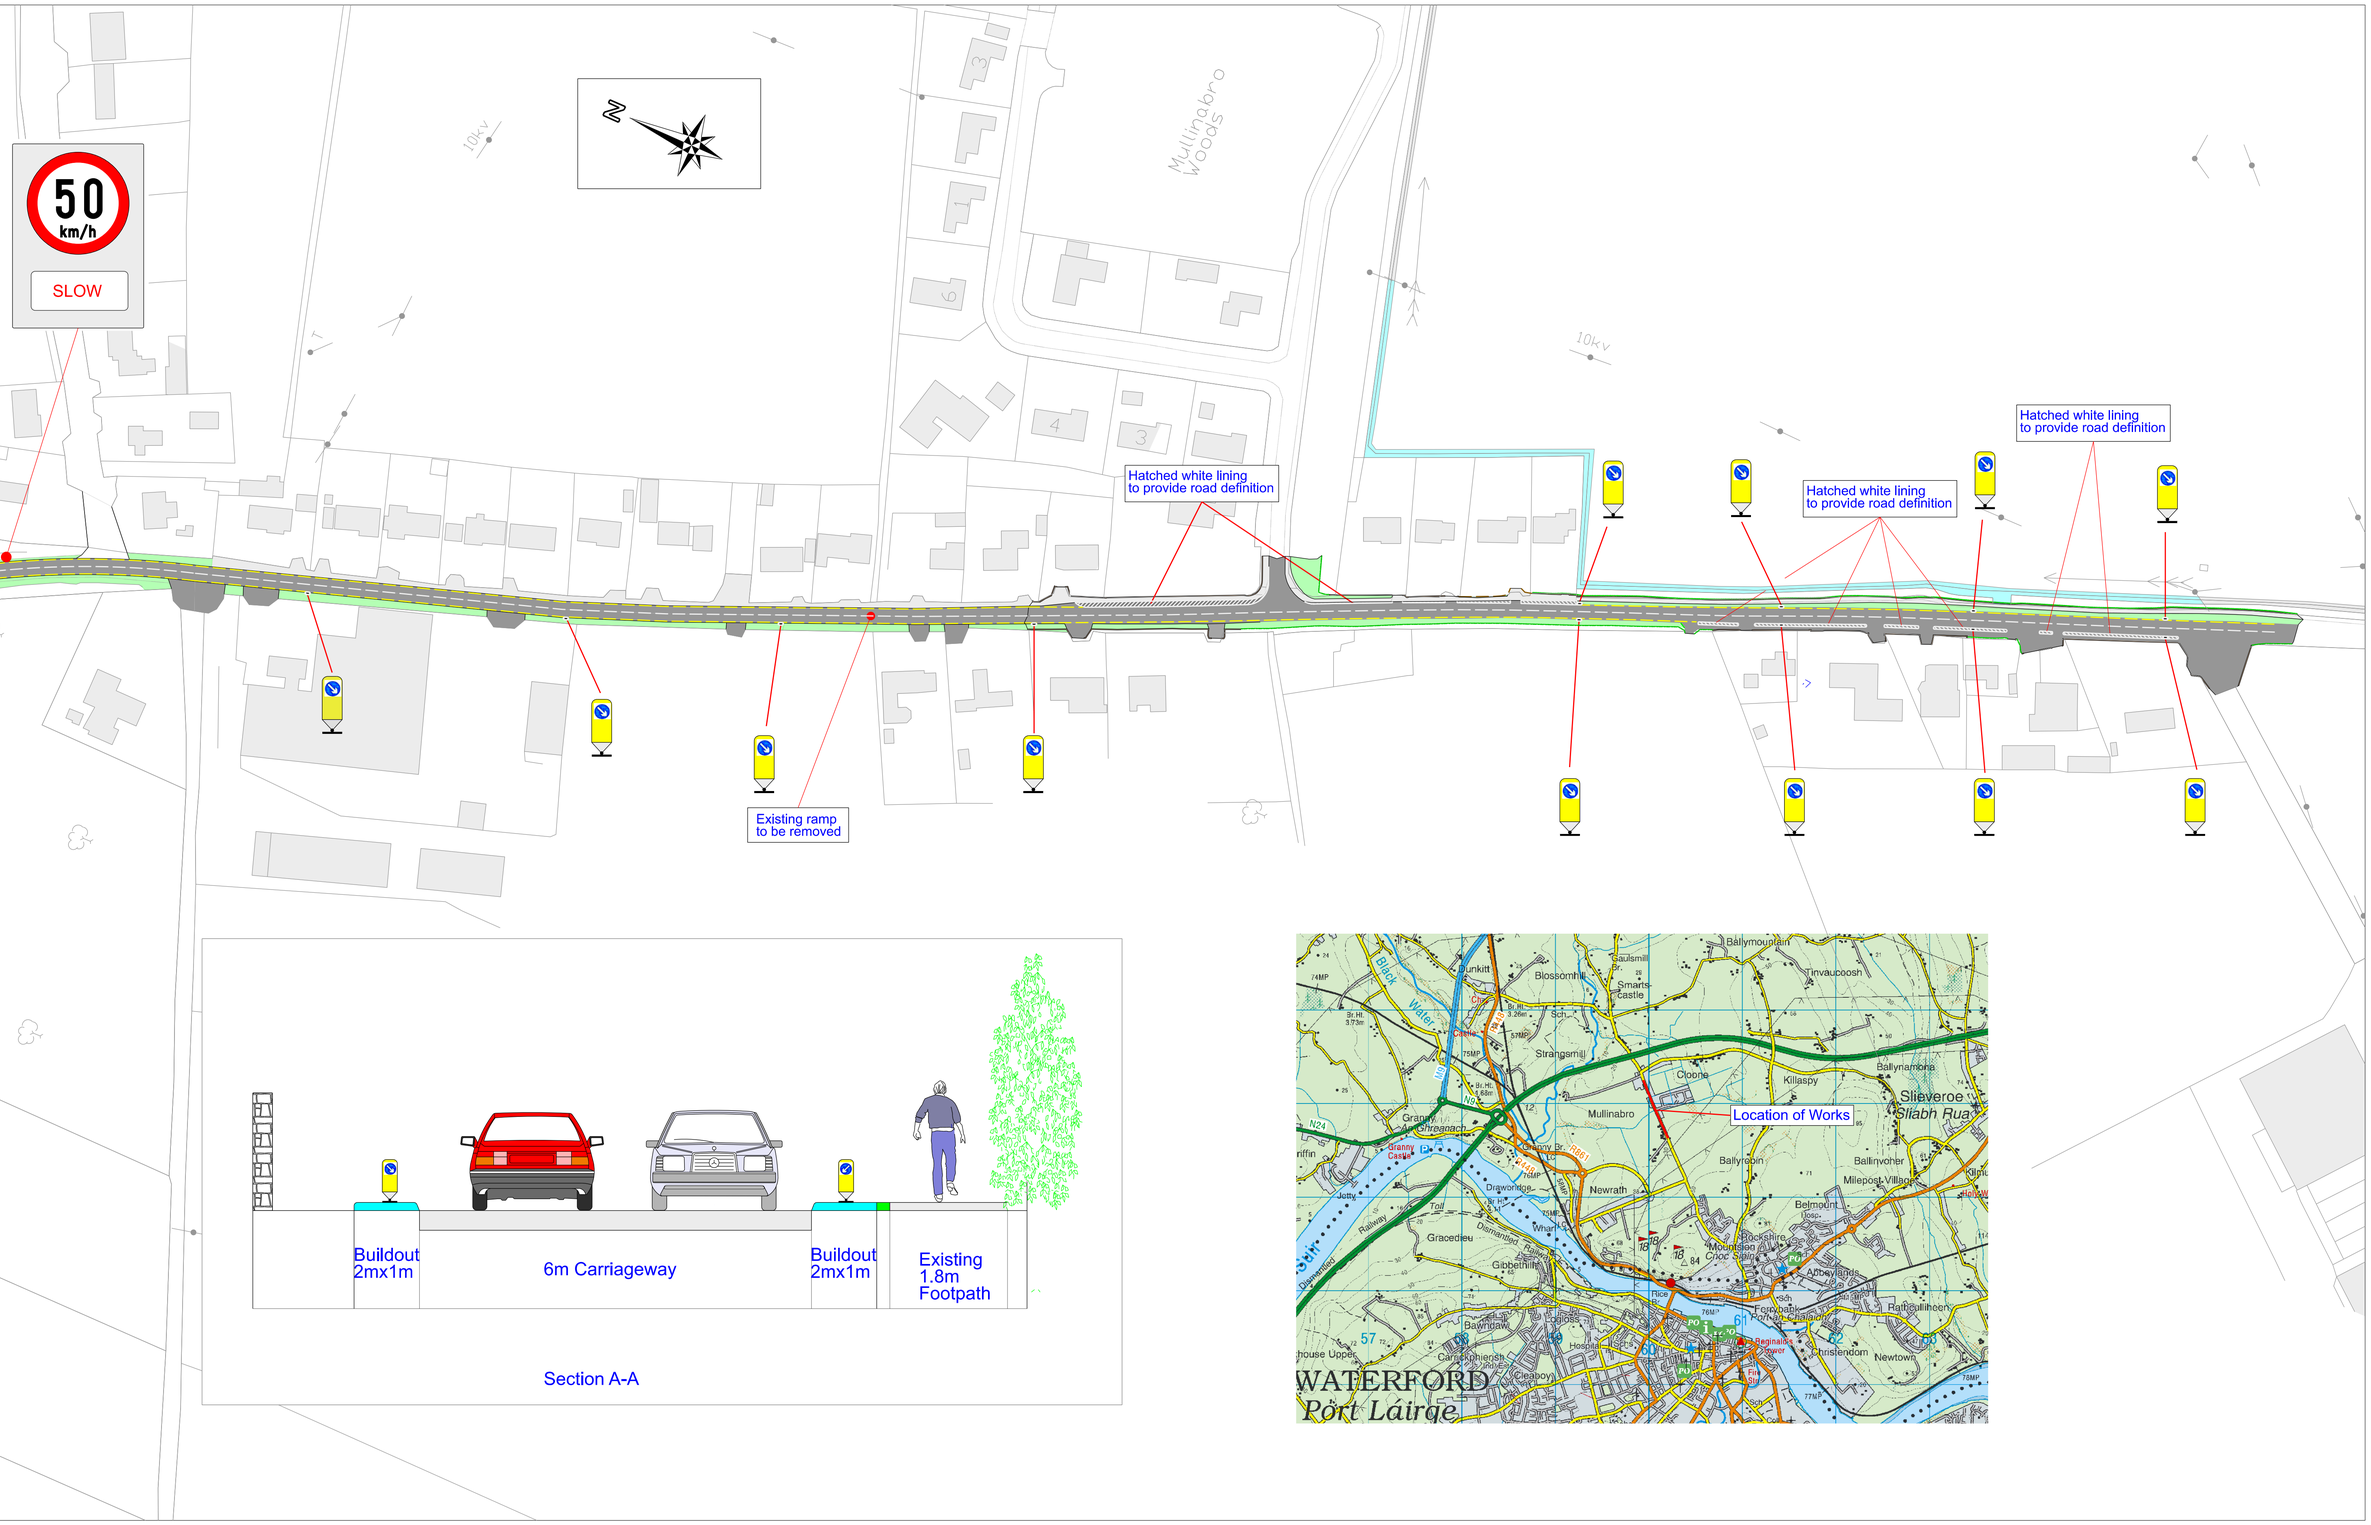

KILKENNY COUNTY COUNCIL
Comhairle Chontae Chill Chainnigh

ROAD DESIGN SECTION,

1 DEAN STREET

KILKENNY.

Rev	By	Date	Description

Project:	Mullinabro Traffic Calming		
Component:	Section 38		
Title:	Plan Layout		
Designed By: HS	File Name:		Drawing No.
Drawn By: HS	Scale: NTS		MB-LCAS-01
Checked By: SC	Date: September 2023		