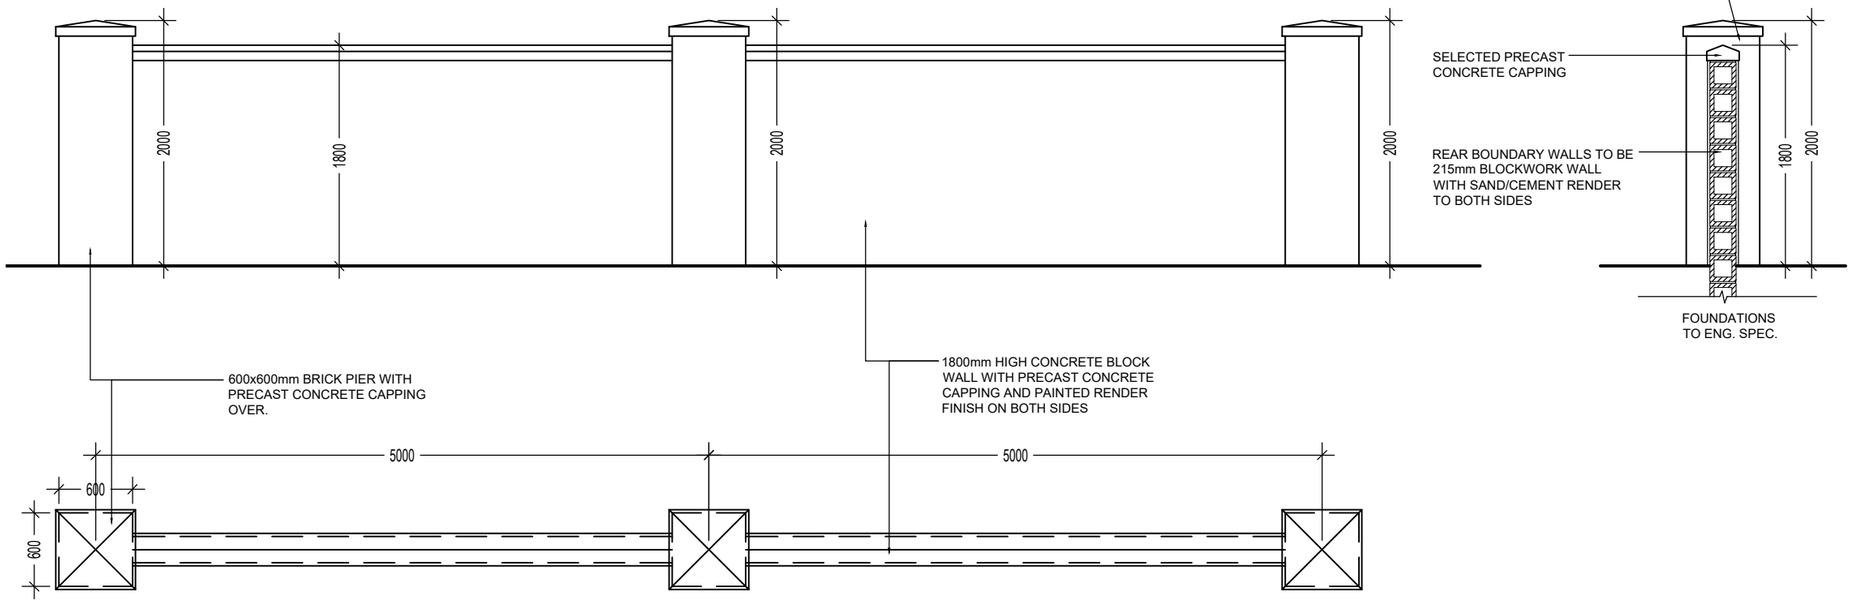


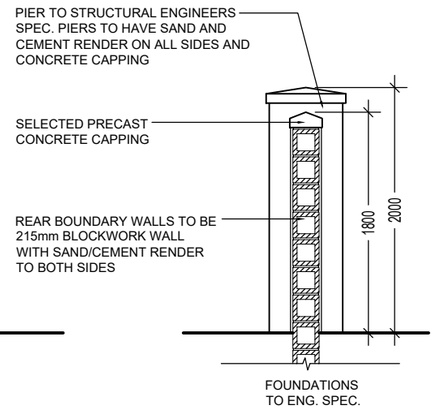


BOUNDARY TYPE F

KEYPLAN (N.T.S)

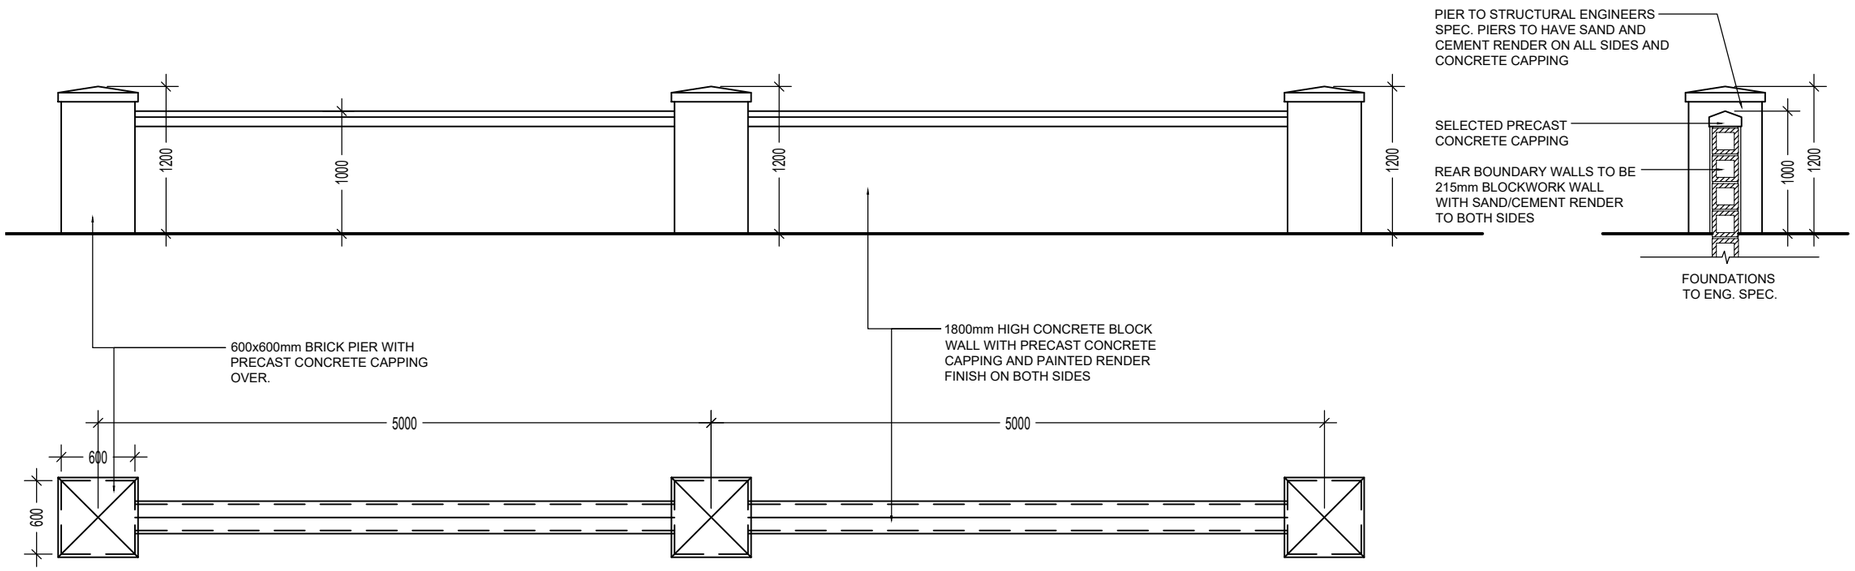





BOUNDARY TYPE G

| Rev. | Description | Date |
|---|---|---|
| | | |
| | | |
| | | |
| | | |
| | | |
| | | |
| | | |
| | | |
| | | |

**HOUSING CAPITAL SECTION**


Comhairle Chontae Chill Chainnigh
Kilkenny County Council
County Hall John Street Kilkenny
Tel: 056 779 4000
E-mail: info@kilkennycoco.ie
Web: www.kilkennycoco.ie


| PLANNING | | TENDER | | CONSTRUCTION | |
|---|---|---|---|---|---|

| | |
|---|---|
| PROJECT: | FRESHFORD - TOBERNAPEASTIA |
| DRAWING: | BOUNDARY DETAILS<br>SHEET 3 of 3 |
| DRAWN BY: | VC |
| CHECKED BY: | RV |
| SCALE: | 1:50 |
| DATE: | 27/10/2023 |
| FILE No.: | HS-158 |
| DRAWING No.: | PL-007 |


ALL ORDNANCE SURVEY DATA BASED ON ORDNANCE SURVEY OF IRELAND MAP LICENCE NUMBER "2013/27/CCMA/KILKENNY"

© COPYRIGHT RESERVED