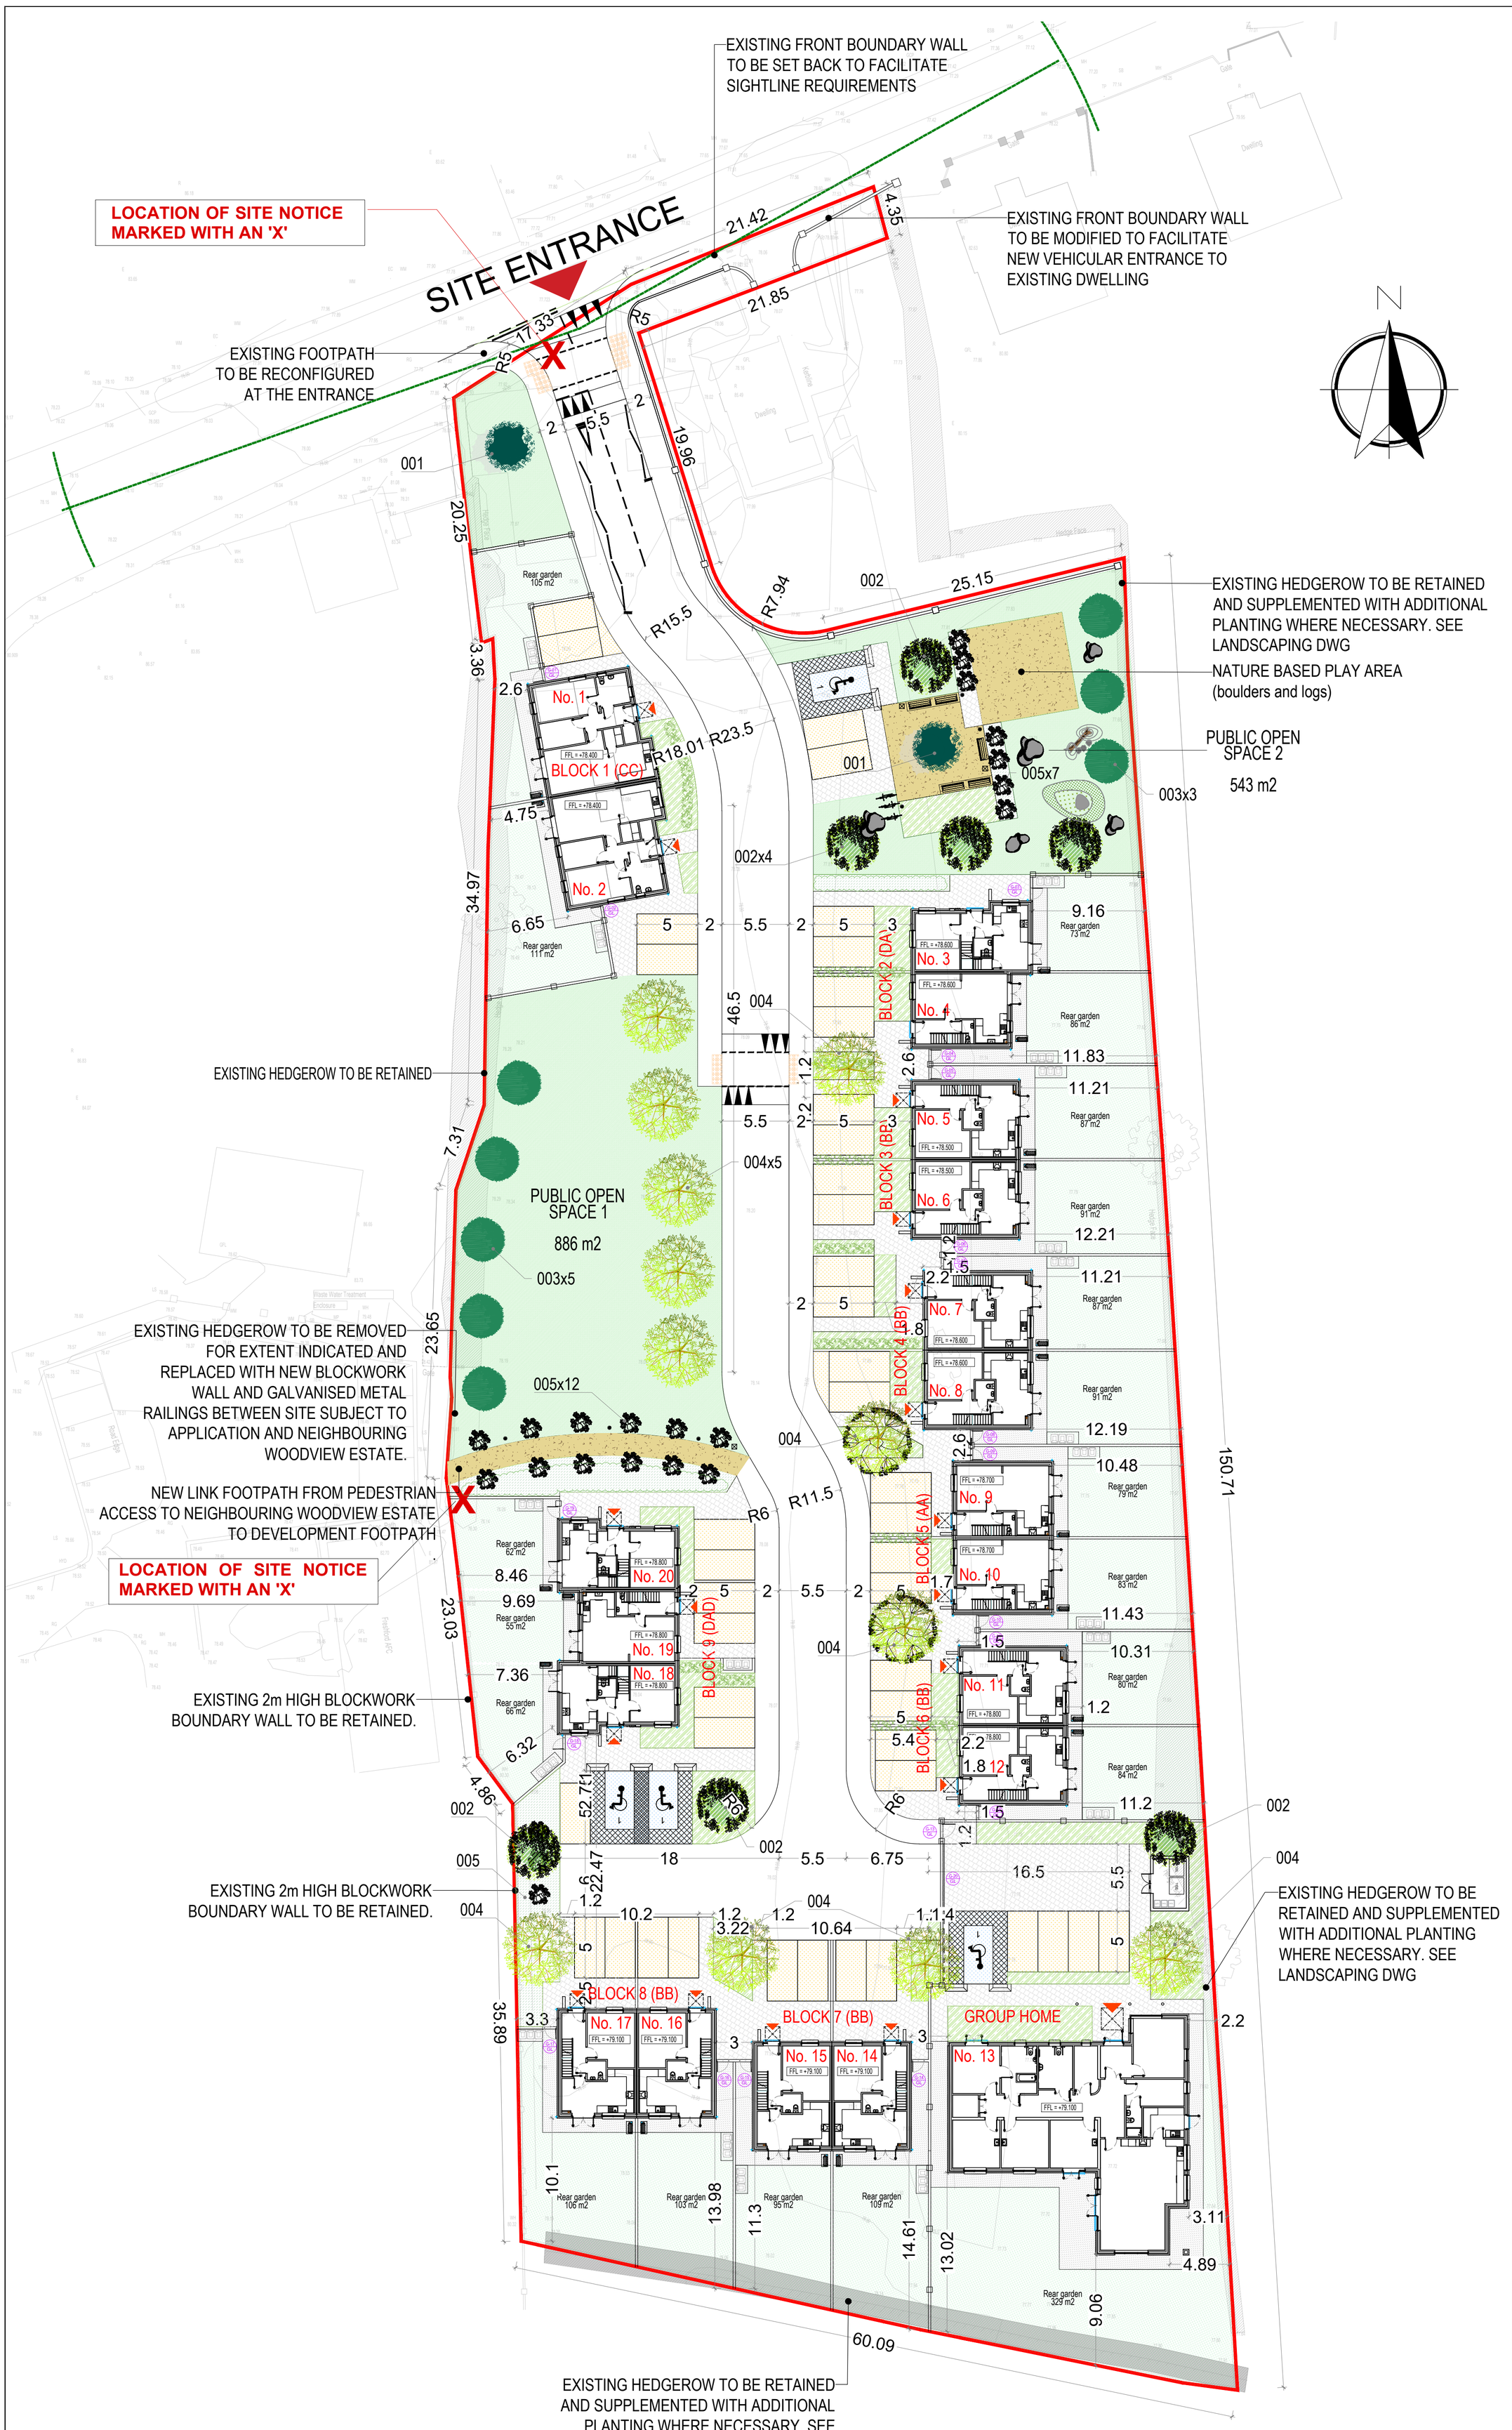

NOTES

DO NOT SCALE FROM THIS DRAWING. USE FIGURED DIMENSIONS ONLY.

VERIFY DIMENSION ON SITE AND REPORT ANY DISCREPANCIES TO KILKENNY COUNTY COUNCIL REP. IMMEDIATELY.

DRAWINGS TO BE READ IN CONJUNCTION WITH ALL SPECIFICATIONS AND OTHER DESIGN TEAM ENGINEERING DRAWINGS.

ALL CONSTRUCTION WORKS TO COMPLY WITH CURRENT BUILDING REGULATIONS.

Surface Layout

- Public open space: Grass
- Ornamental Mix Plant
- Front Lawn: Grass
- Back Garden
- Surface parking spaces: Lismore block, light gray
- Road: Tarmac
- Resin bound gravel, beige colour
- Lismore block, light gray
- Concrete paving

Proposed Landscape

- 001 - Crabapple - 2 No.
- 005 - Whitebeam-Sorbus aria - 7 No.
- 003 - Hornbeam-Carpinus Betulus - 8No.
- 004 - Fastigiate Cherry-Prunus serrulata - 11 No.
- 005 - Rowan-Sorbus aucuparia - 19No.
- 025 - Box Hedge—Buxus Sempverens
- Buffer Planting to consist of: 10% Weigela Florida Minuet 20% Pink tinged Willow 20% Prunus Laurocerasus 30% Cornus Alba Sibirica 20% Hornbeam—Viburnum Davidii
- Bicycle stands by OMOS
- Benches by OMOS - 4. No
- Pillar lights - 6 No.
- Bins - 3 No.

Rev.	Description	Date
A	CHANGES TO HOUSE TYPE	APRIL 2024

HOUSING CAPITAL SECTION

Comhairle Chontae Chill Chainnigh
Kilkenny County Council
County Hall John Street Kilkenny
Tel: 056 779 4000
E-mail: info@kilkennycoco.ie
Web: www.kilkennycoco.ie

PLANNING	X	TENDER		CONSTRUCTION	

PROJECT:	An Tobar Tobernapeastia Freshford
DRAWING:	Landscape Plan
DRAWN BY:	
CHECKED BY:	
SCALE:	1/250 @ A1; 1/500 @ A3
DATE:	October 2023
FILE No.:	HS 158
DRAWING No.:	PL-004

ALL ORDNANCE SURVEY DATA BASED ON ORDNANCE SURVEY OF IRELAND MAP LICENCE NUMBER "2013/27/CCMA/KILKENNY"
© COPYRIGHT RESERVED