A1

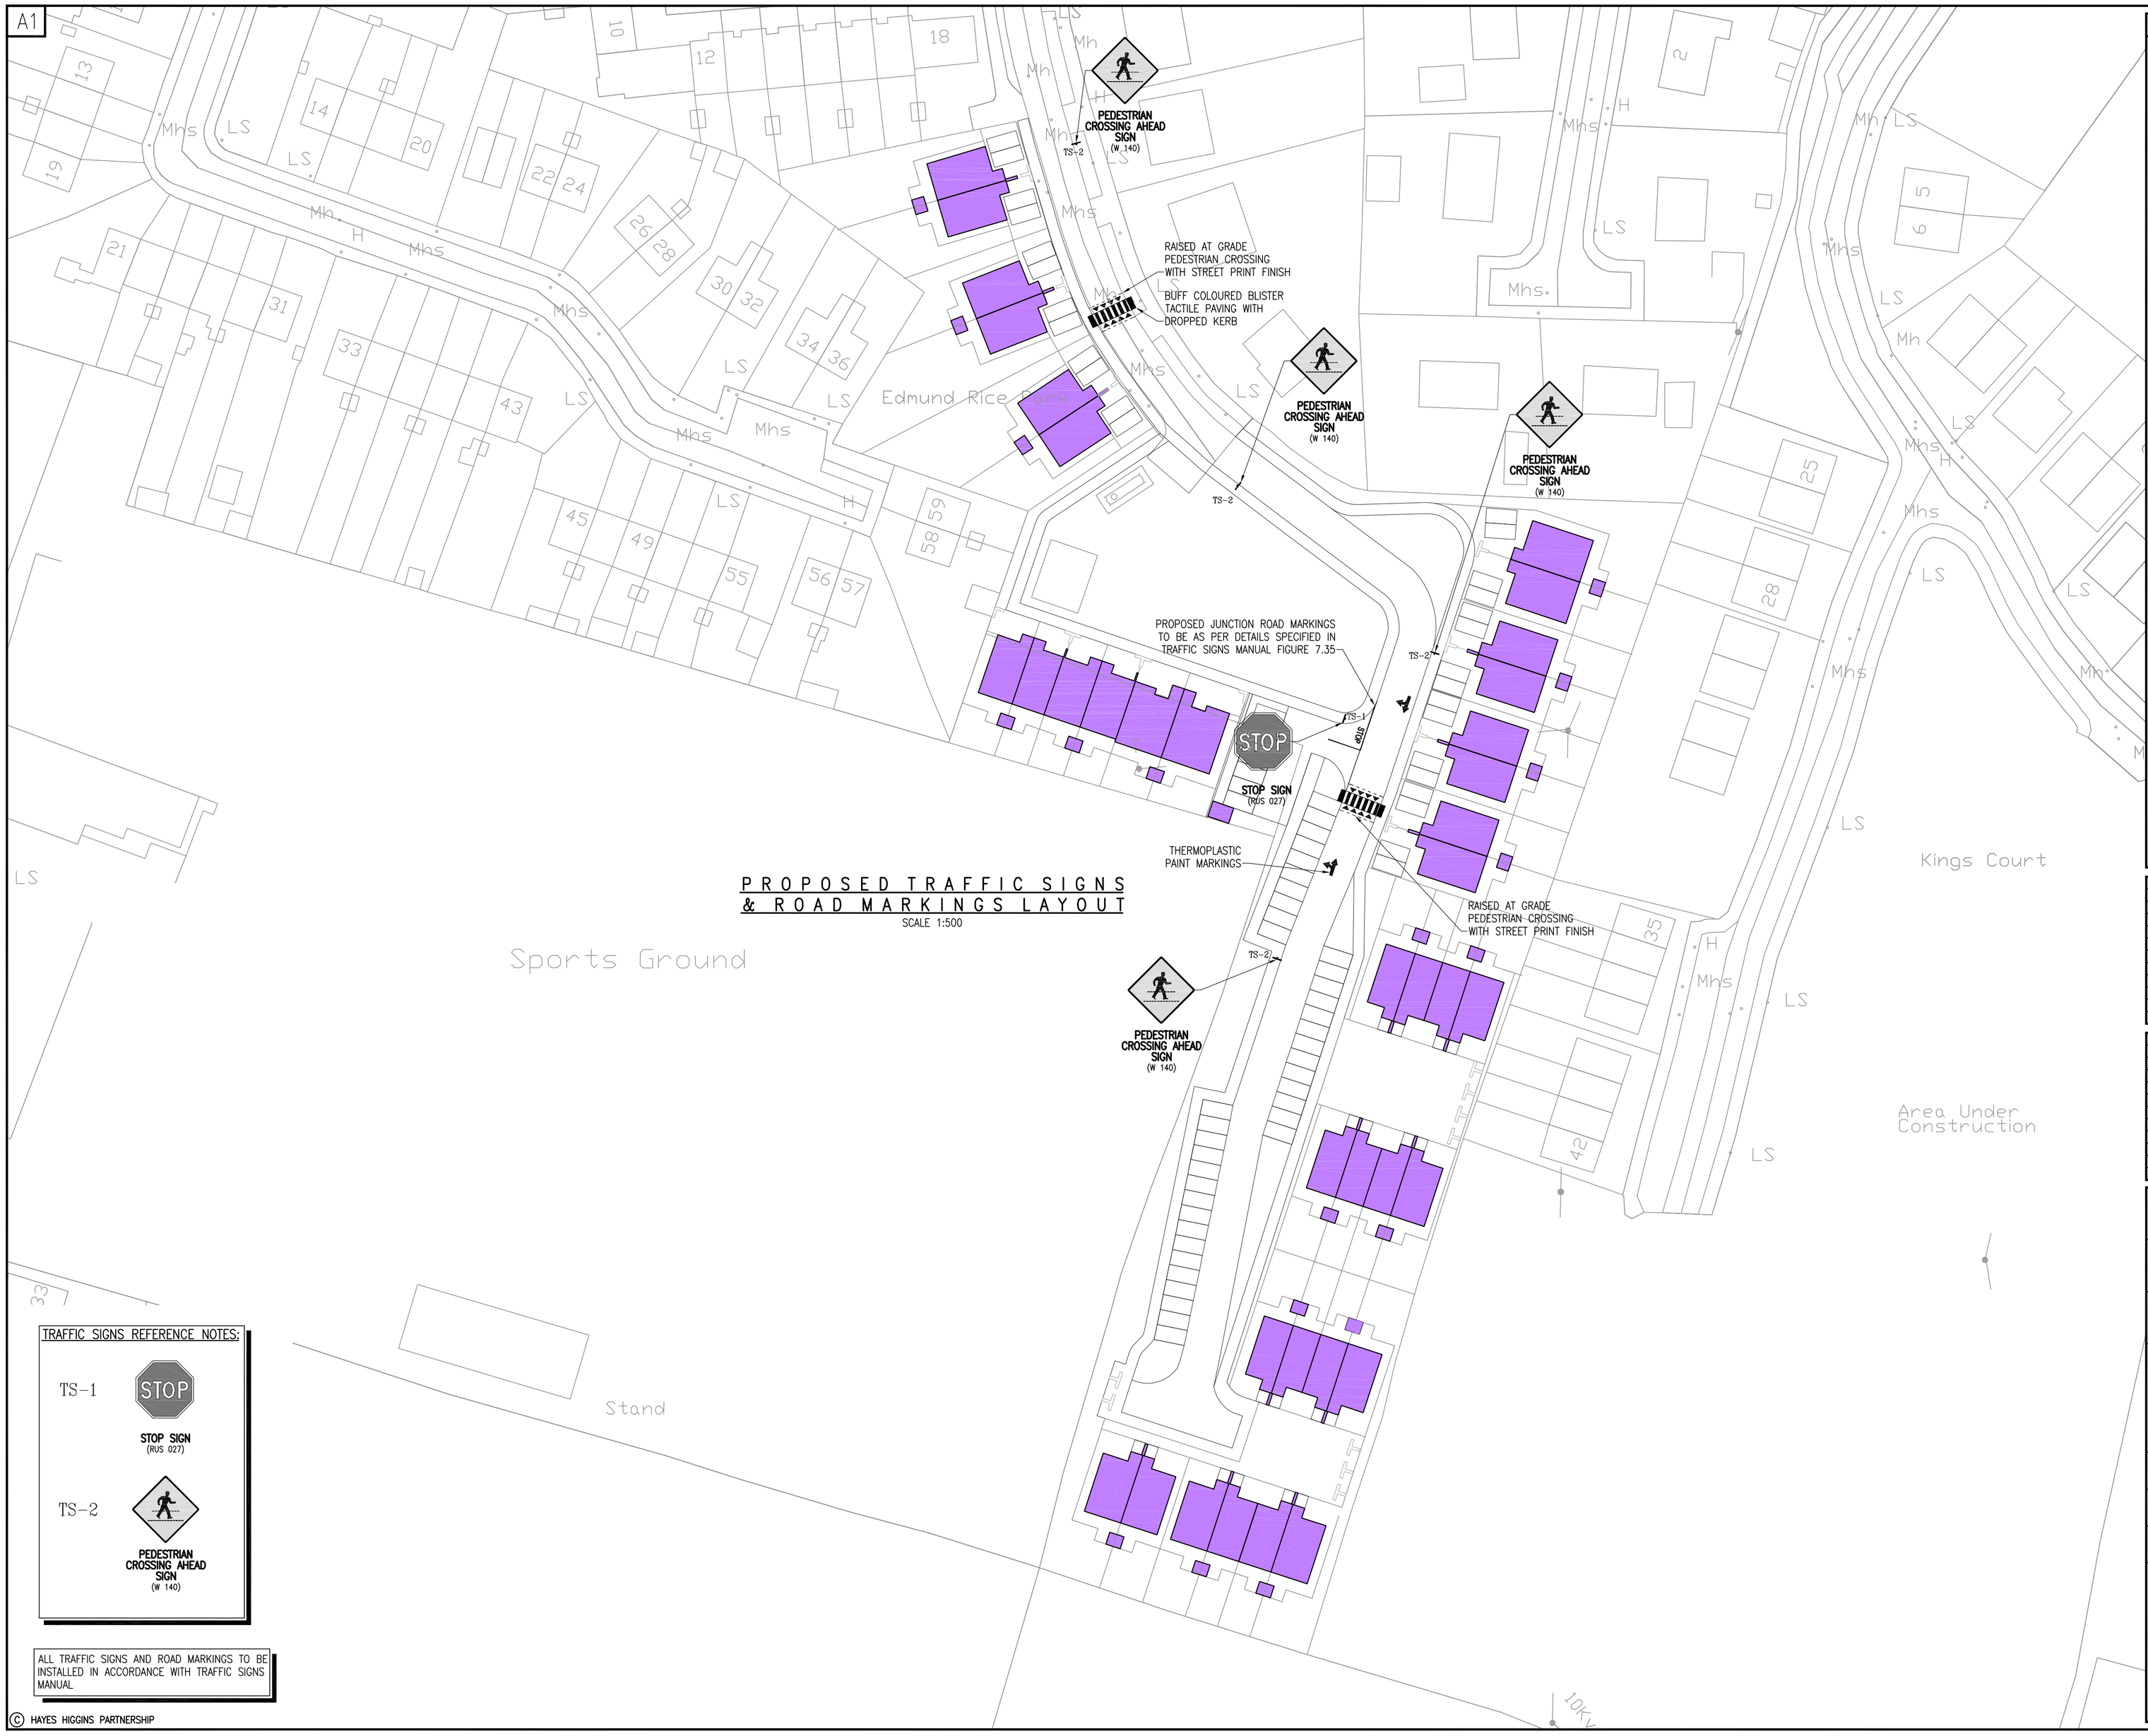

PROPOSED TRAFFIC SIGNS & ROAD MARKINGS LAYOUT

SCALE 1:500

TRAFFIC SIGNS REFERENCE NOTES:

TS-1 — STOP SIGN (RUS 027)

TS-2 — PEDESTRIAN CROSSING AHEAD SIGN (W 140)

ALL TRAFFIC SIGNS AND ROAD MARKINGS TO BE INSTALLED IN ACCORDANCE WITH TRAFFIC SIGNS MANUAL

© HAYES HIGGINS PARTNERSHIP

NOTES:

GENERAL NOTES:

1. THIS DRAWING TO BE READ IN CONJUNCTION WITH ALL RELEVANT ARCHITECTS, SERVICE ENGINEERS DRAWINGS & SPECIFICATIONS.
2. ALL LEVELS ARE STRUCTURAL UNLESS NOTED OTHERWISE.
3. ALL WORKS TO BE CARRIED OUT IN ACCORDANCE WITH THE RELEVANT BUILDING REGULATIONS.
4. DO NOT SCALE – WORK TO FIGURE DIMENSIONS ONLY.

QUALITY ISO 9001:2000 NSAI Certified

ENGINEERS IRELAND cpd ACCREDITED COMPANY

Referenced drawings

Dwg. No.	Dwg. Title

Issue register

Rev.	Date	Description	Dwn.	Chkd.	Appvd.
PL1	24.11.16	PLANNING ISSUE	GD	PF	NP

Client: KILKENNY COUNTY COUNCIL

Job Description: SOCIAL HOUSING UNITS AT BOLTON, CALLAN, Co. KILKENNY

Status: PLANNING

Drawing Title: PROPOSED TRAFFIC SIGNS & ROAD MARKINGS LAYOUT

Project No:	Drawing Ref:	Rev:
16KK030	C–005	PL1

Date:	Scale:
13.10.16	A1 – 1:500 / A3 – 1:1000

Drawn By:	Checked By:	Approved By:
G.DUFFY	P.FUNCHEON	N.PATTERSON

Hayes Higgins Partnership
Gas House Lane, Kilkenny.
Gas House Lane, Kilkenny (056) 7764710 (056) 7723223 info@hayeshigginskk.com
58 Fitzwilliam Square, Dublin 2. (01) 6612321 (01) 6625804 admin@hayeshiggins.ie

CADFILE: 16KK030–C–005 Proposed Traffic Signs & Road Markings Layout.dwg