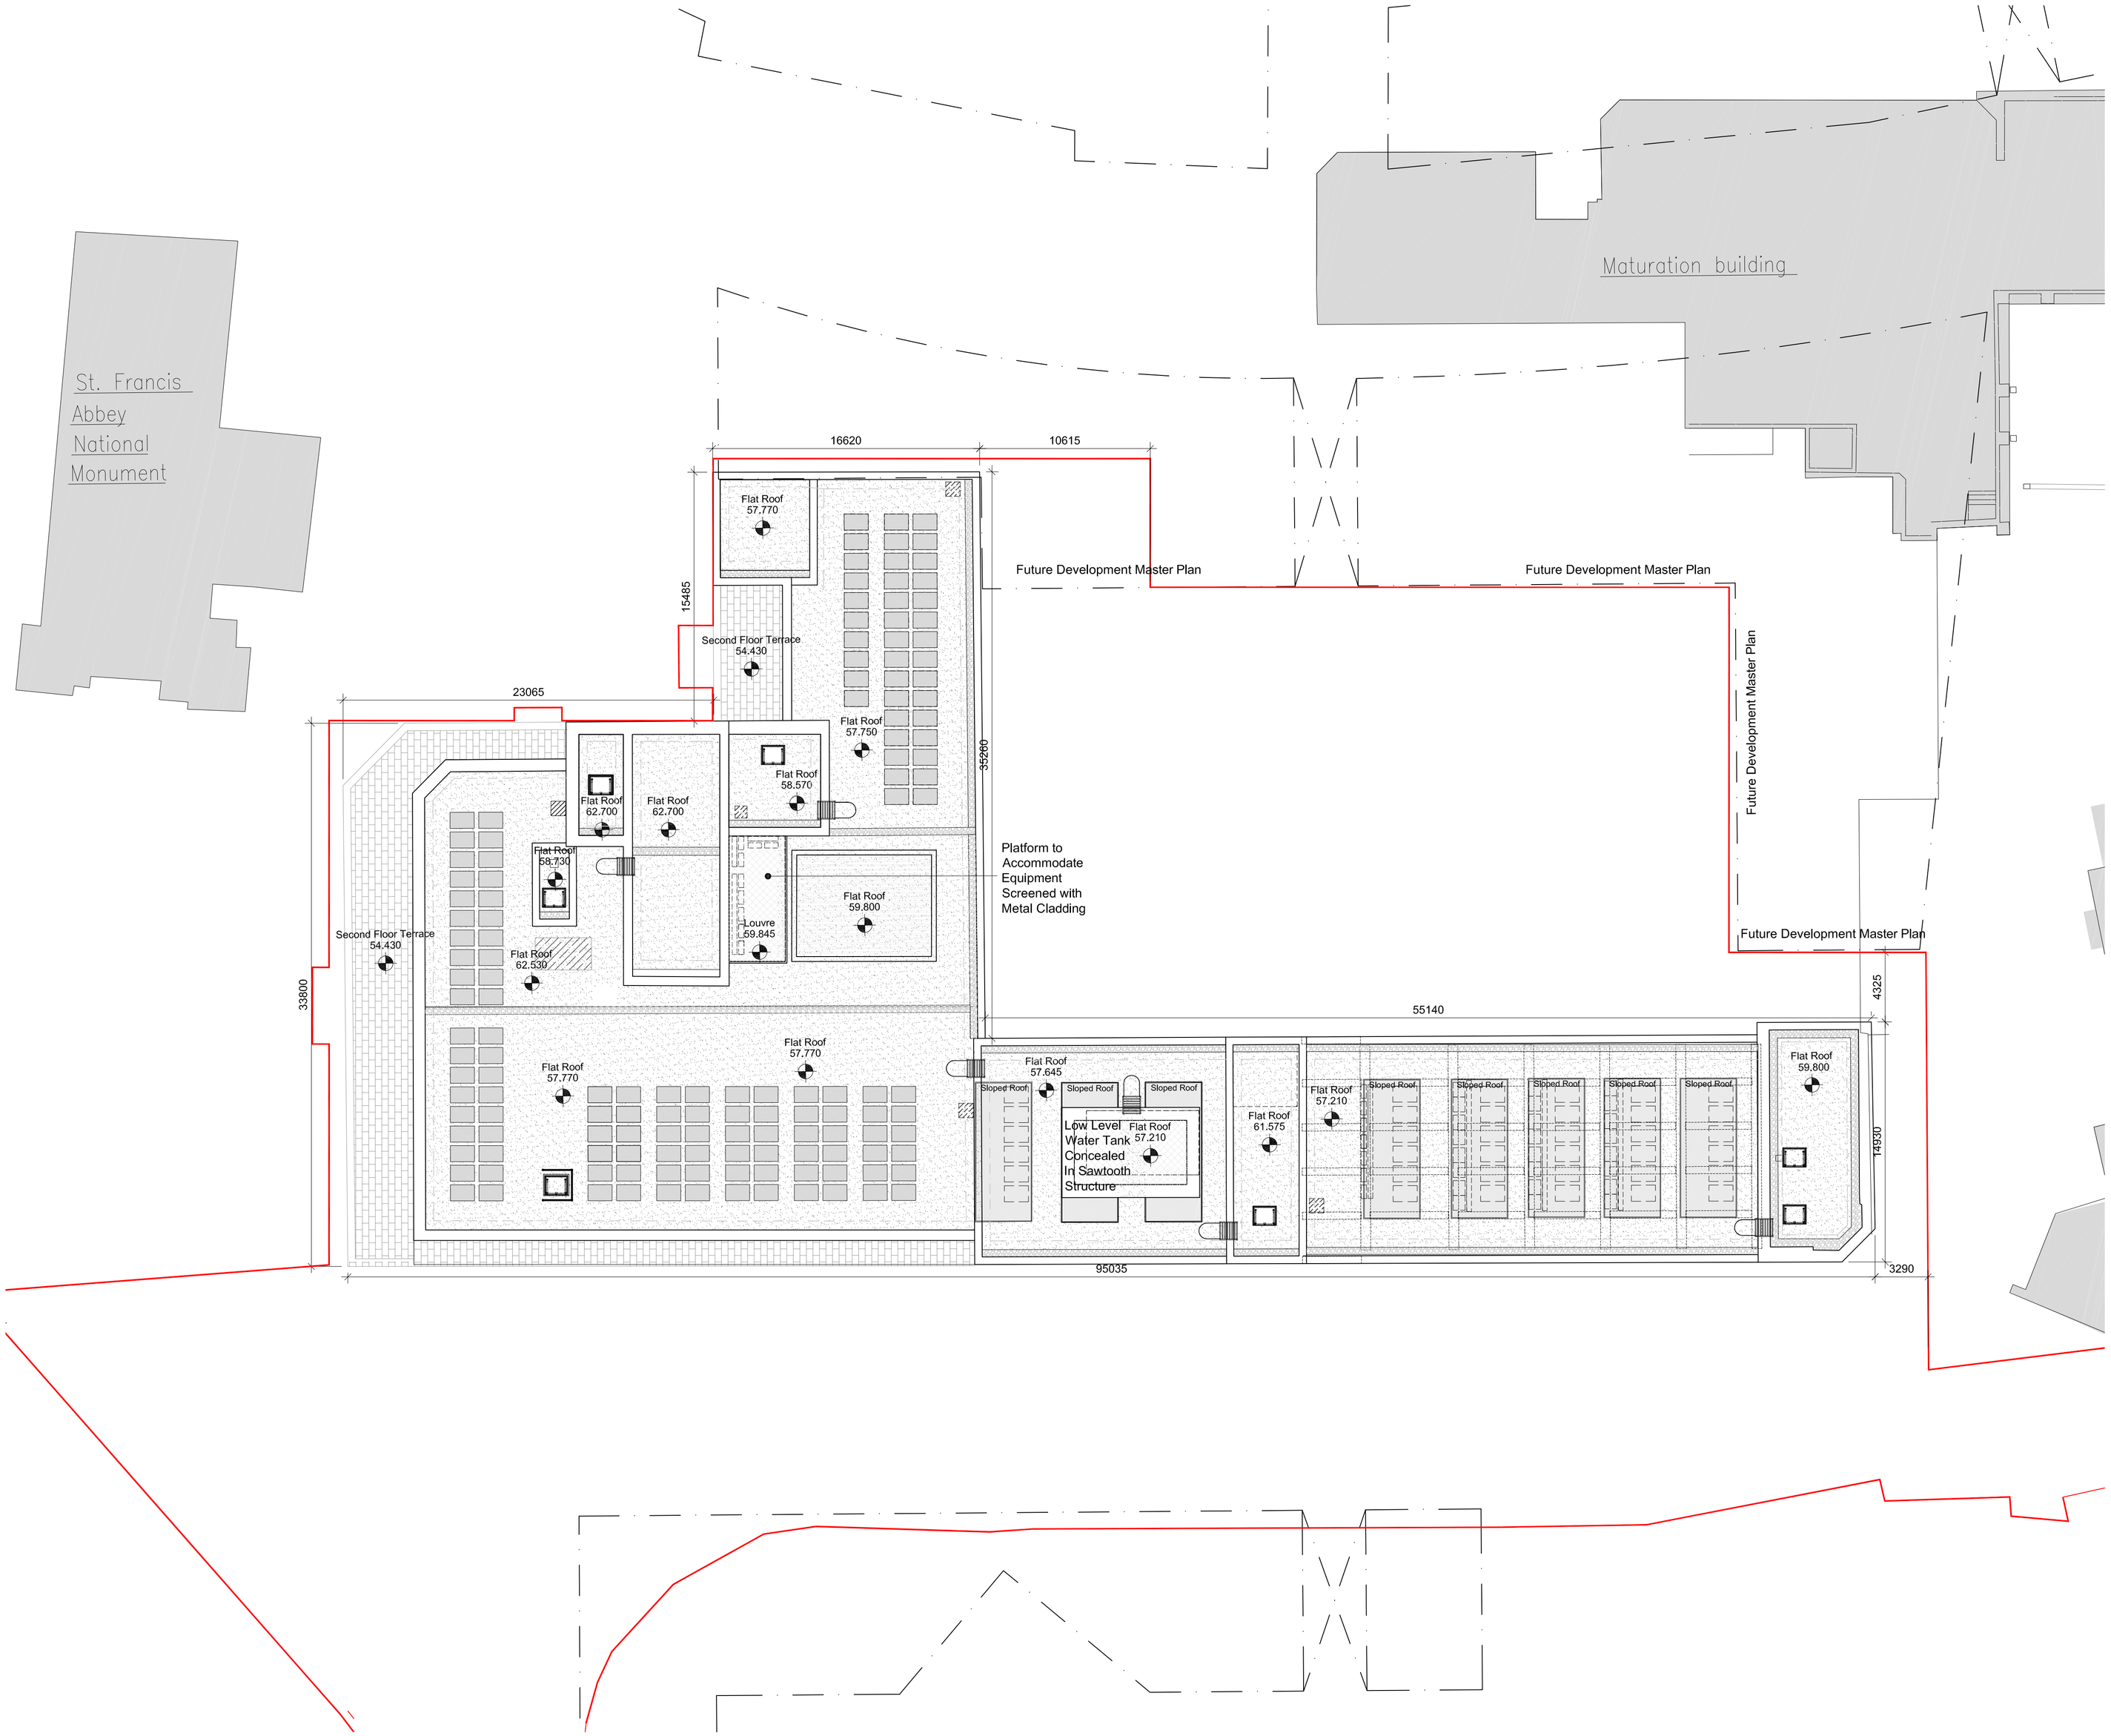

1
144
Proposed Roof Plan
1:200

DO NOT SCALE FROM THIS DRAWING. USE FIGURED DIMENSIONS IN ALL CASES. VERIFY DIMENSIONS ON SITE AND REPORT ANY DISCREPANCIES TO THE ARCHITECTS IMMEDIATELY. THIS DRAWING TO BE READ IN CONJUNCTION WITH THE ARCHITECTS SPECIFICATION, FIRE CERTIFICATE, DAC, OTHER CONSULTANTS ISSUED DRAWINGS AND REPORTS. CONTRACTOR IS RESPONSIBLE FOR:
1. ALL DIMENSIONS, QUANTITIES AND PERFORMANCE REQUIREMENTS TO BE CONFIRMED ON SITE
2. ALL INFORMATION THAT PERTAINS SOLELY TO THE FABRICATION PROCESSES OR TO THE TECHNIQUES OF CONSTRUCTION, INSTALLATION, TEMPORARY WORKS AND SAFETY MEASURES
CONSTRUCT ASSURING CONSISTENCY WITH THE CONTRACT DOCUMENTS.
© THIS DRAWING IS COPYRIGHT AND MAY ONLY BE REPRODUCED WITH THE ARCHITECTS PERMISSION.

Ground Floor FFL 40.00 m — Proposed Levels
Existing Level — Existing Levels
Existing Wall Made Good
Proposed External Insulation
Proposed wall DryLined
Proposed Block work
Access Ladder
Extract Fan
AOV
PV Array Cells
Future PV Array Cells
Roof Equipment Enclosed in Sawtooth Structure
Latchways Constant Force Fall Retraint System
Penthouse Louvre

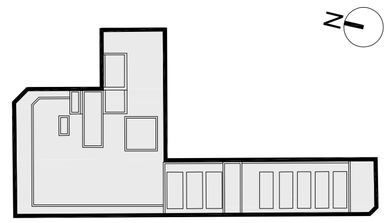

DRG. SERIES

REV	DATE	DRW	NOTES
P03.01	27/10/17	PK	Issued for Planning

reddy architecture + urbanism

JOB
Brewhouse Redevelopment,
St. Francis Abbey Brewery,
Kilkenny.

CLIENT
Kilkenny County Council
Kilkenny Abbey Quarter
Developments Ltd.

TITLE
Proposed Roof Plan

DATE	evebp	SCALE	1:200
DRN	J. McAuliffe/ P.Karabin	CHECKED	E.Phelan

JOB NUMBER	DRWG NUMBER	REVISION
14-215	3.2.144	P03.01