A1

LEGEND:

DHL DHL DHL	OVERHEAD MV ESB LINE
DHL DHL DHL	OVERHEAD LV ESB LINE
EX ESB EX ESB	UNDERGROUND ELECTRICAL DUCT
EIR EIR EIR	UNDERGROUND TELECOM DUCT
GAS GAS	UNDERGROUND GAS PIPE
CATV CATV CATV CATV	CATV DUCTING
EP	ELECTRICAL POLE
	EIR TELECOM CHAMBER

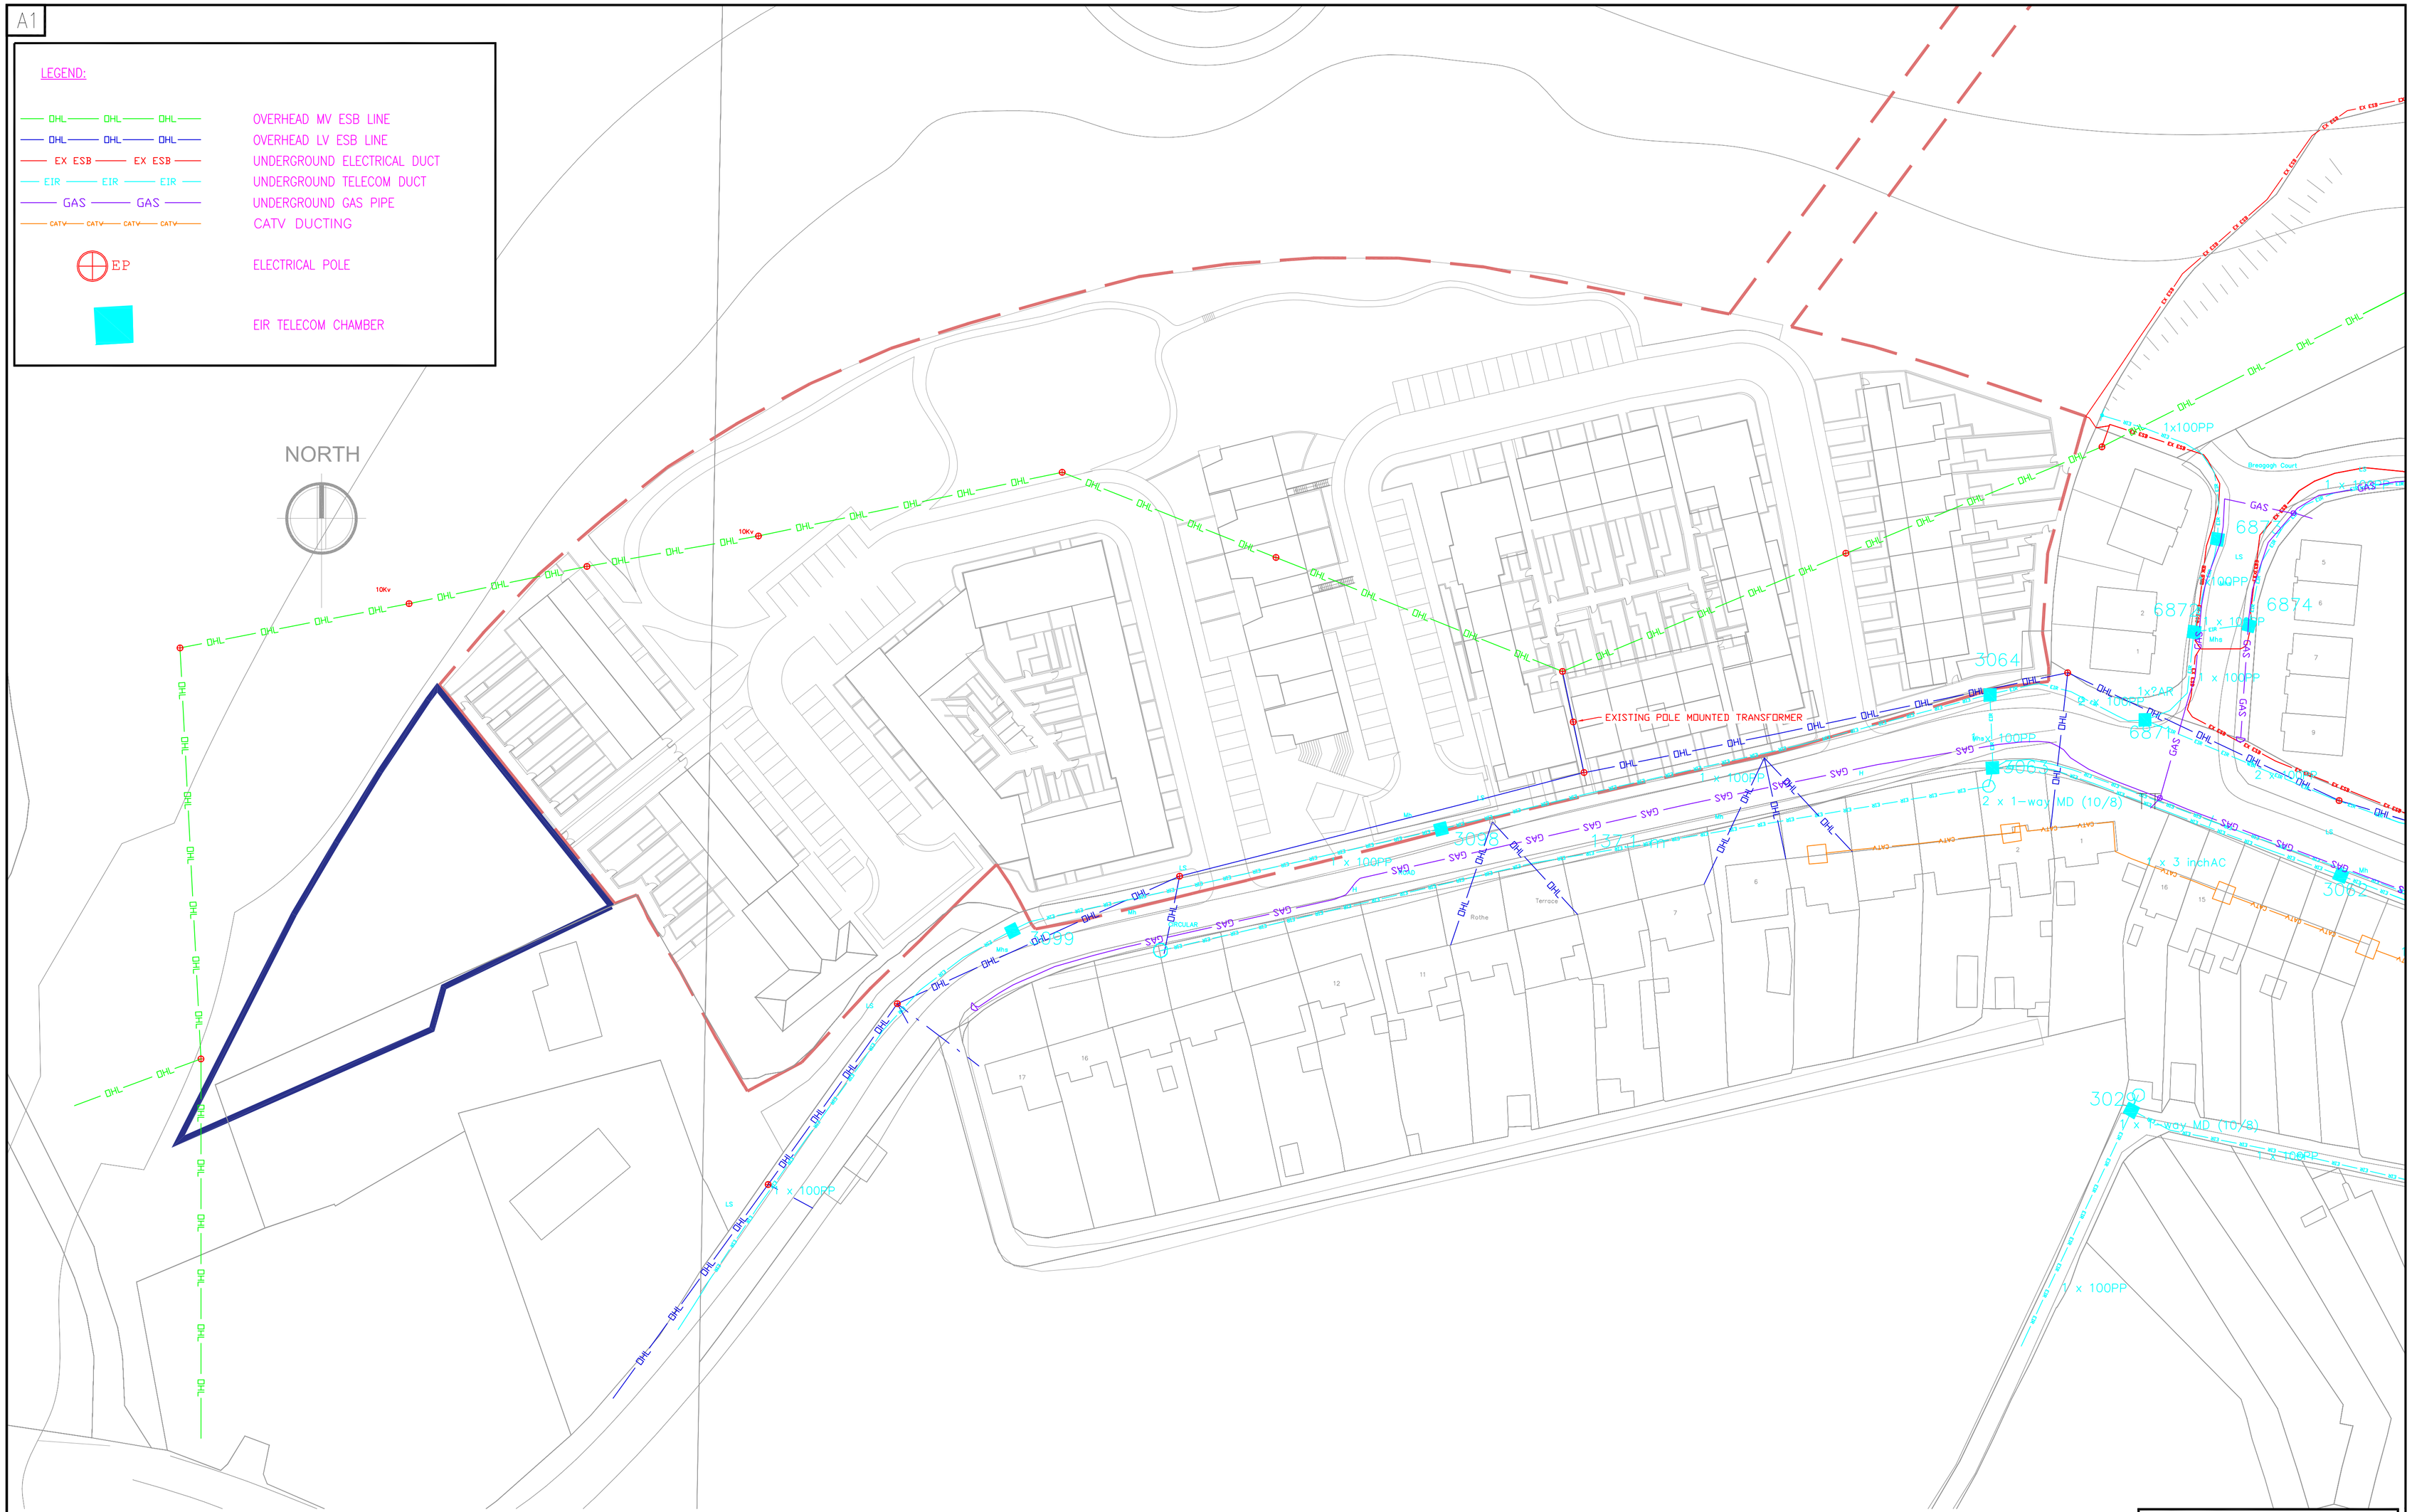

© HAYES HIGGINS PARTNERSHIP

Status: INFORMATION

Referenced drawings	
Dwg No.	Dwg Title

Issue register					
Rev.	Date	Description	Dwn.	Chkd.	Appvd.
P1	11/02/19	INFORMATION	HP	AW	AW
P2	25/02/19	INFORMATION	HP	AW	AW

NOTES:

1. THIS DRAWING TO BE READ IN CONJUNCTION WITH ALL RELEVANT ARCHITECTS, C&S ENGINEERS DRAWINGS & SPECIFICATIONS.
2. ALL WORKS TO BE CARRIED OUT IN ACCORDANCE WITH THE RELEVANT BUILDING REGULATIONS.
3. DO NOT SCALE – WORK TO FIGURE DIMENSIONS ONLY.

IHEEM

Qualitas Veritas ISO 9001-2015

ENGINEERS IRELAND cpd ACCREDITED COMPANY

Drawing Title: PROPOSED PUBLIC LIGHTING LAYOUT

Date:	Scale:	
08/02/19	1:500@A1 (1:1000@A3)	
Drawn By: H.P.	Checked By: A.W.	Approved By: A.W.

Client: KILKENNY COUNTY COUNCIL

Job Description: HOUSING DEVELOPMENT AT CROKER'S HILL, KENNYSWELL ROAD, KILKENNY CITY

Project No:	Drawing Ref:	Rev:
18ME002	ME-1000EX	P2

Hayes Higgins Partnership
Gas House Lane, Kilkenny.
E-mail
Gas House Lane, Kilkenny (056) 7764710 (056) 7723323 info@hayeshigginsks.com
The Gas House, 11 Oak Lane, Smithfield, Dublin 7 (01) 6612321 admin@hayeshiggins.ie

CADFILE: 18ME002-ME-1000EX.dwg